
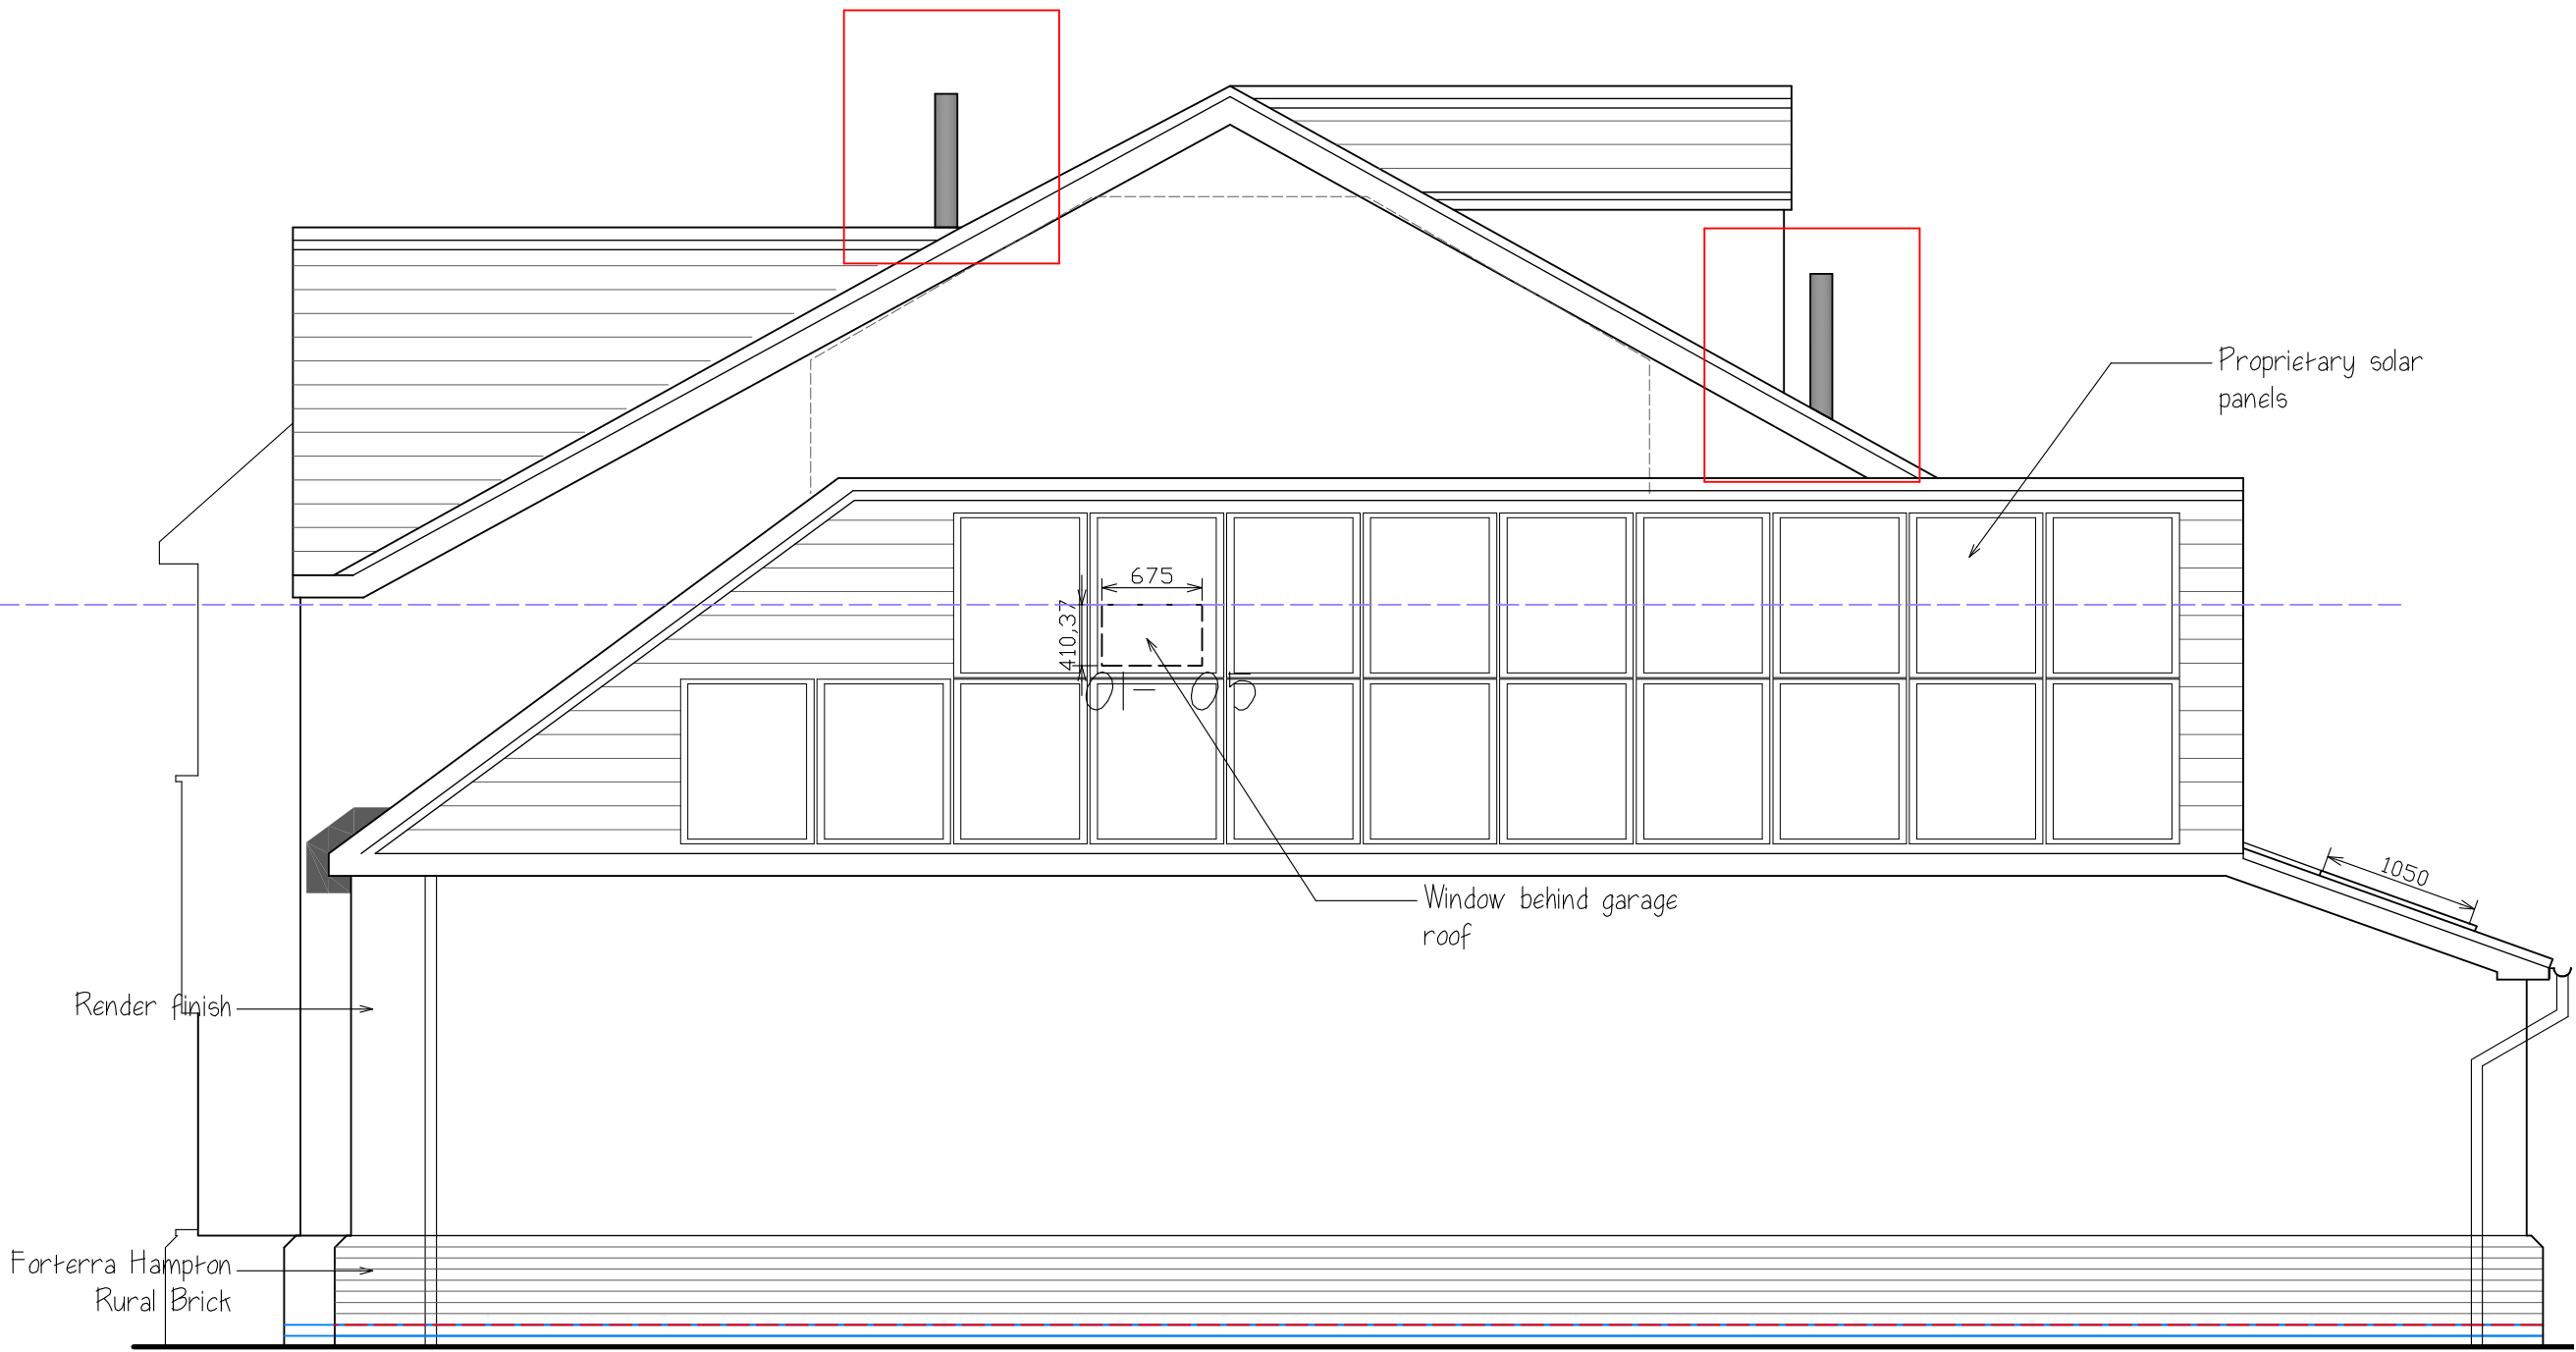


Printed or electronic copies of the plan can be scaled for planning purposes.
This drawing is issued for the sole and exclusive use of the named recipient. Distribution to any third party is on the strict understanding that no liability is accepted by Sturarch for any discrepancies, errors or omissions that may be present, and no guarantee is offered as to the accuracy of information shown.
© Crown Copyright 2007. All rights reserved. Licence number 100020449

Rev	Date	Description	By
A	22.09.23	Heat Pumps Shown	sAh
B	17.12.23	Stonework shown shaded	sAh
C	20.12.23	Bay window roof lifted	sAh
D	03.02.24	Position of windows 01-06 01-07 & 01-09 amended	sAh
E	05.02.24	Position of window 01-05 amended	sAh
F	13.03.24	Depth of window 01-05 amended to be clear of valley	sAh
G	23.04.24	Chimneys added	sAh

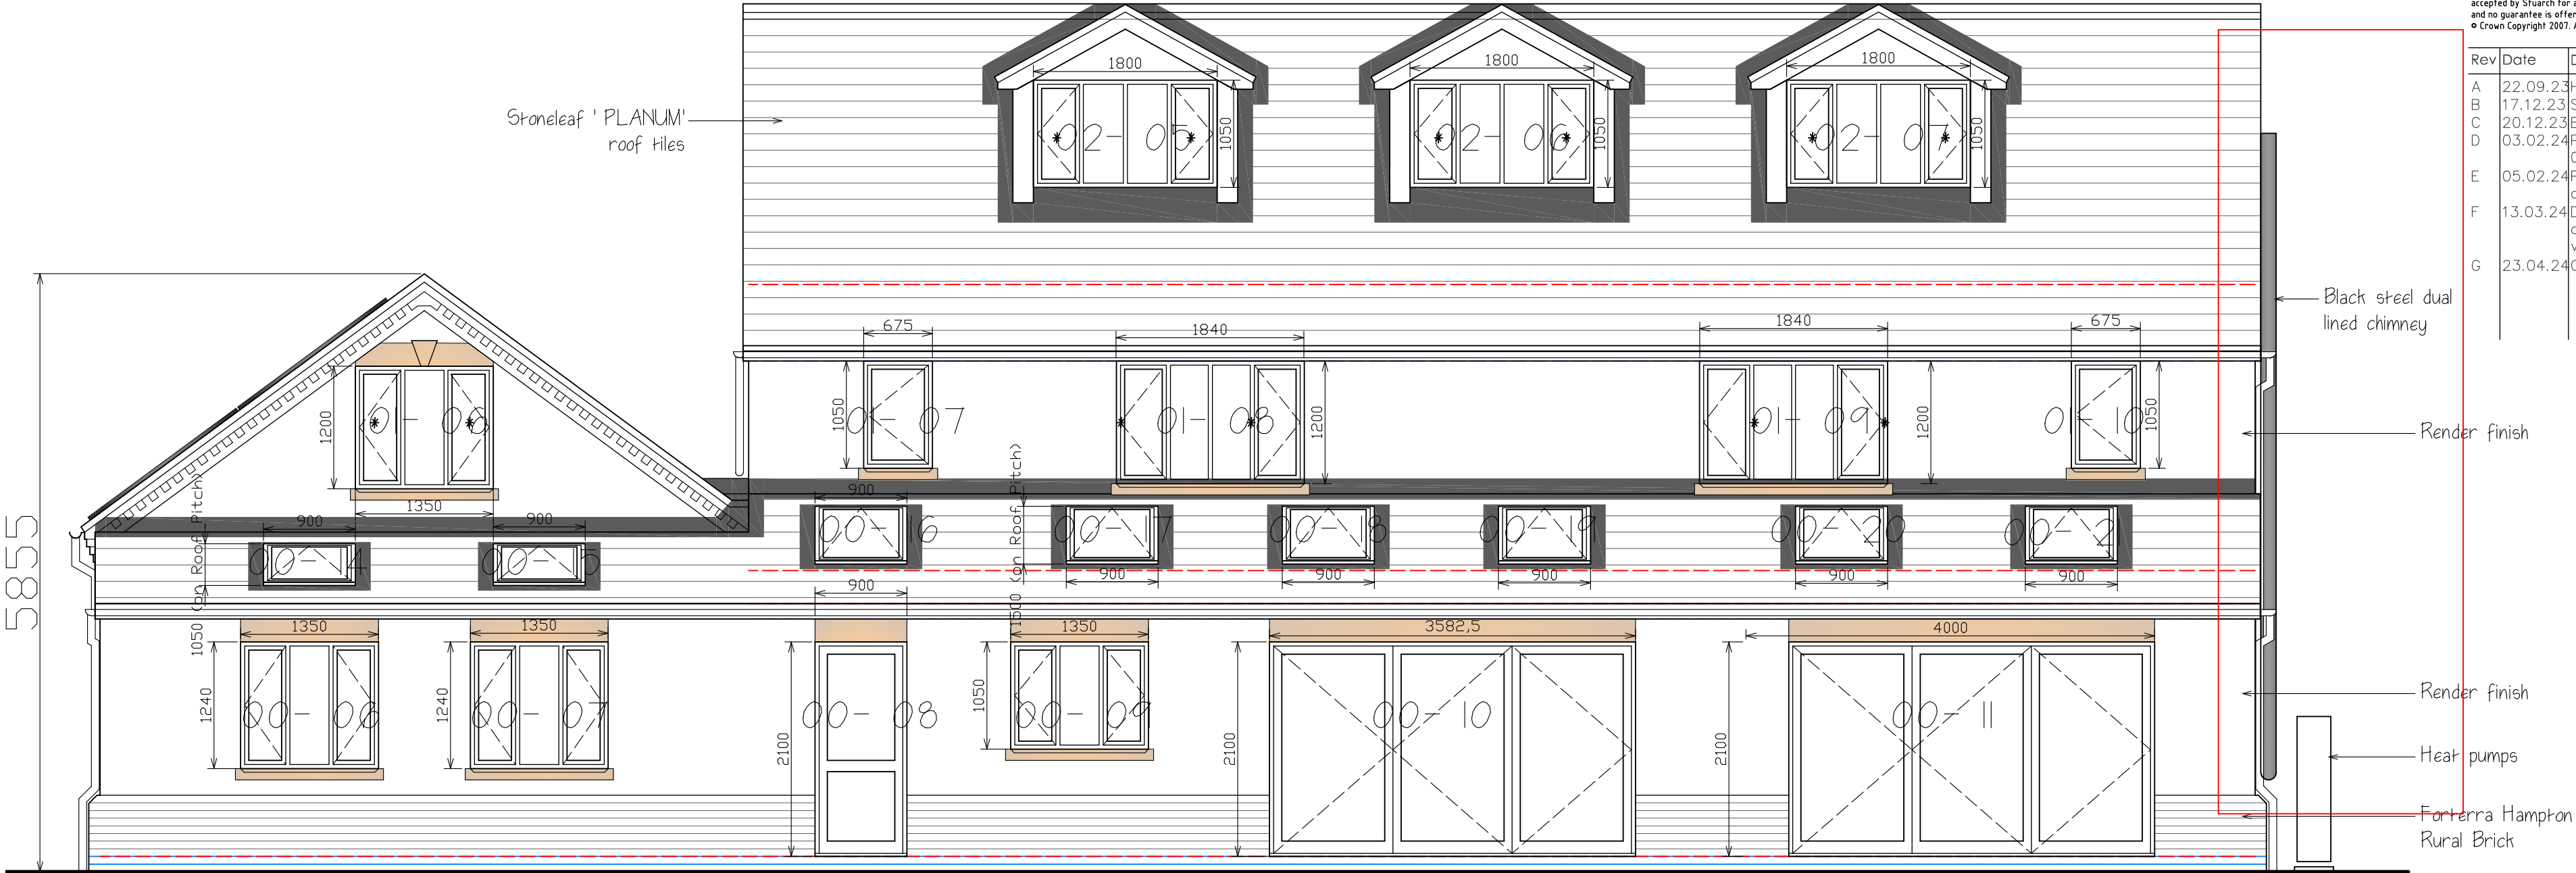

Notes
* = Escape window
Revision area in red box

sturarch

Tel: 07948 382917 e:lstuarch@gmail.com

Project

Proposed Replacement Dwelling
34, Sunnyhill,
Burbage

Client

Mr & Mrs Crowfoot

Drawing

BUILDING CONTROL
Rear and Side Elevation

Org No: 06-2236_BR Rev G

Scale 1:50 @A2 Date 17.04.23



Scale m