
scale 1: 200 0 1 2 3 4 METRES A3

DEVELOPMENT SERVICES
11 SEP 2008
RECEIVED

PLAN AHEAD
TECHNICAL SERVICES
01159 326075

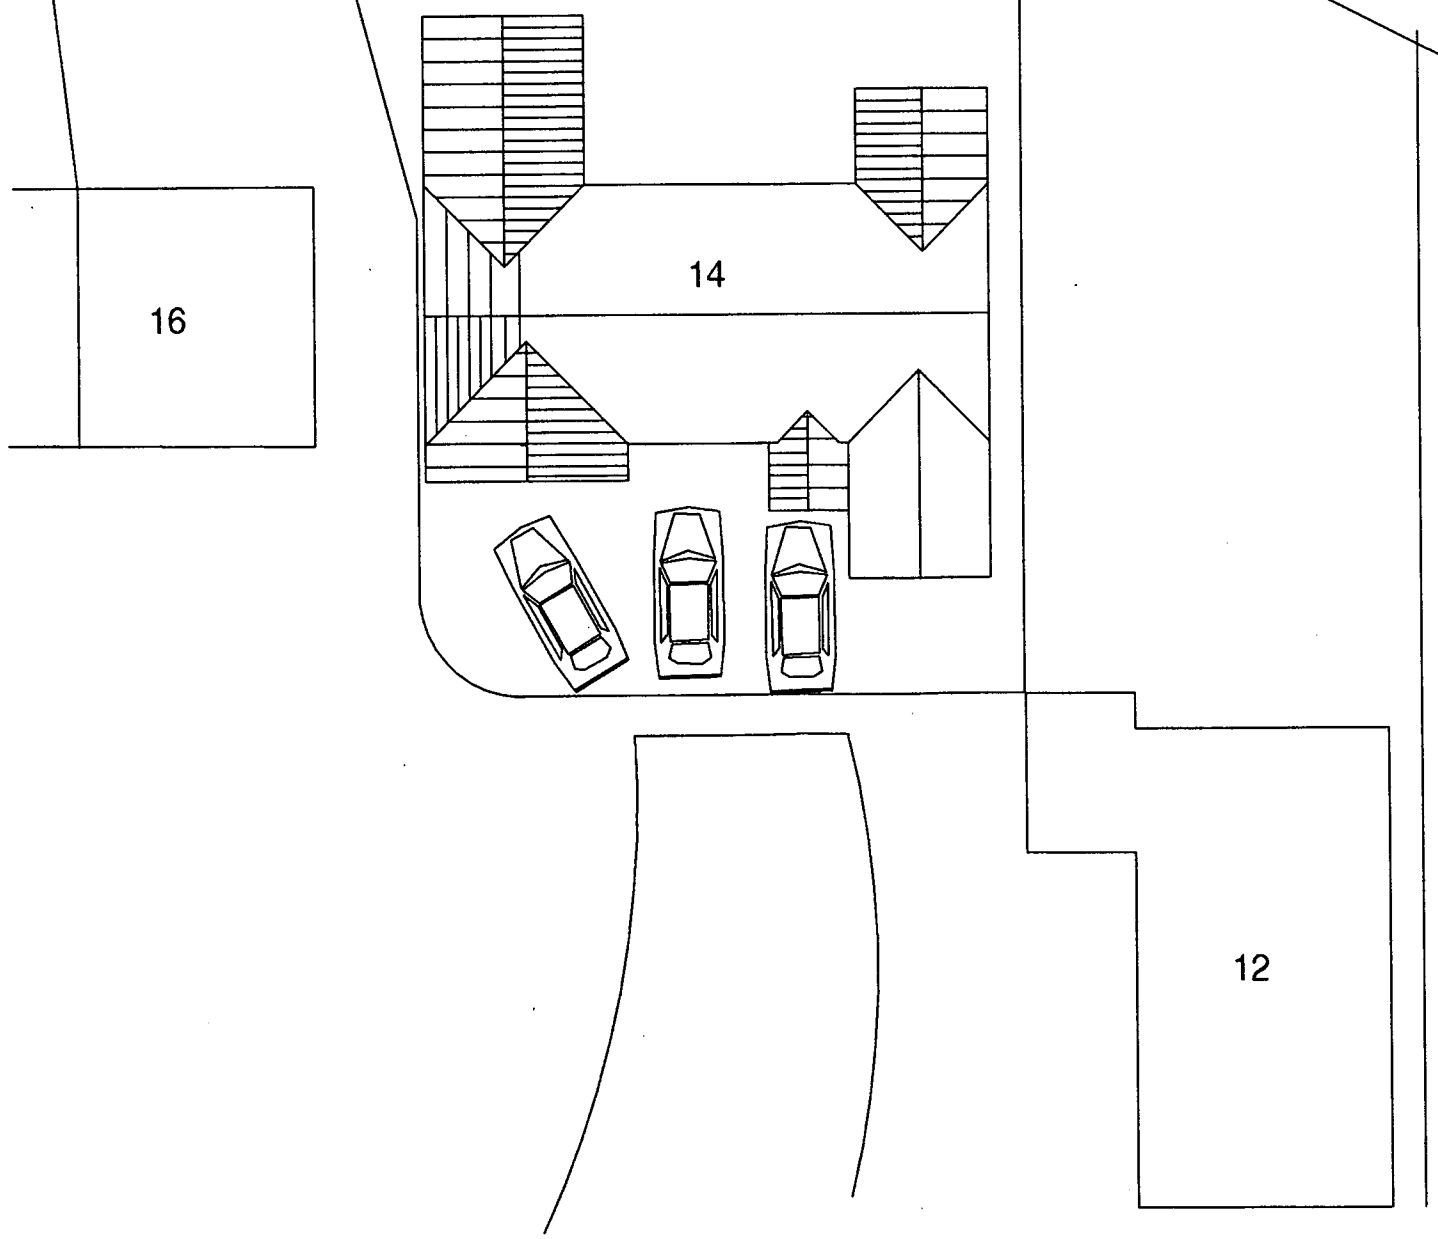

N

BUNGALOW EXTENSIONS

14 RIBBLESDALE AVE.,HINCKLEY

SITE PLAN

drg no JG 100-01

09-09-08 rev A