
scale 1: 100 METRES A3


DEVELOPMENT SERVICES
11 SEP 2008
RECEIVED

PLAN AHEAD
TECHNICAL SERVICES

01159
326075

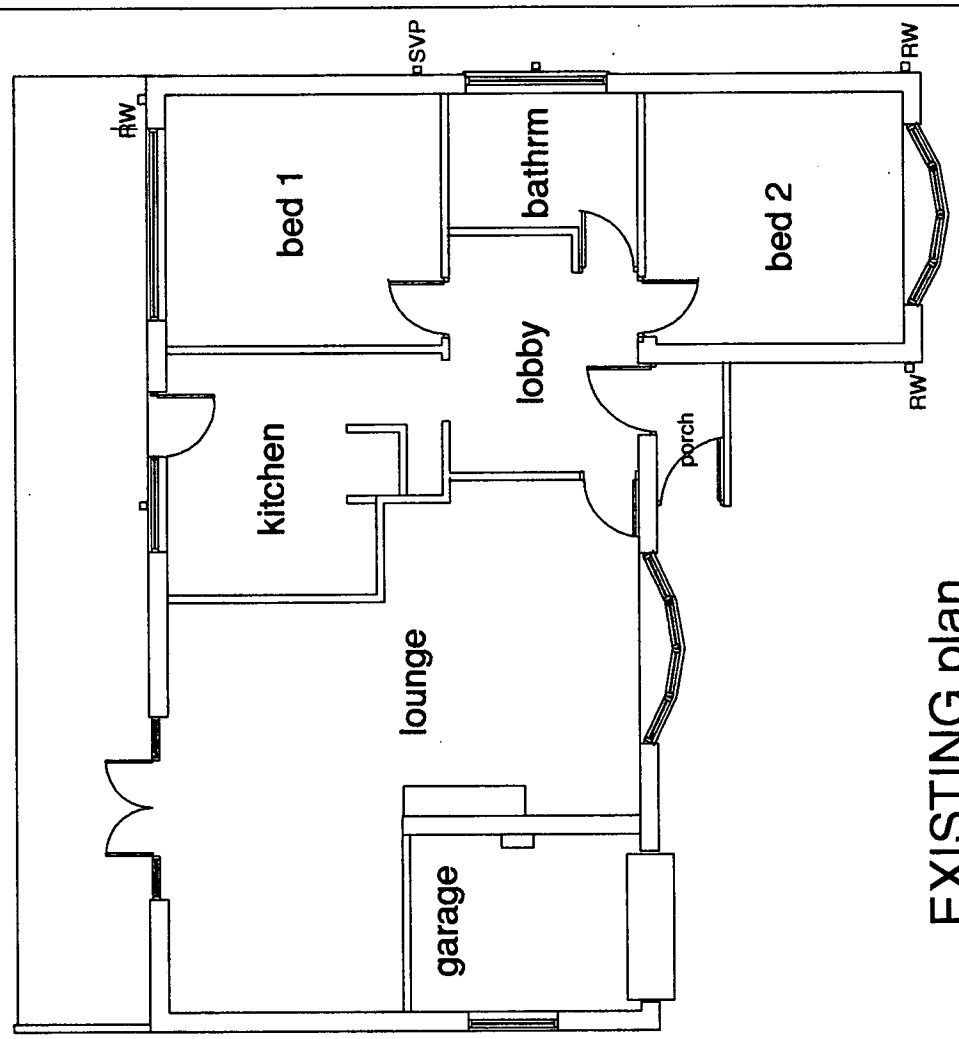

EXISTING plan
ground floor

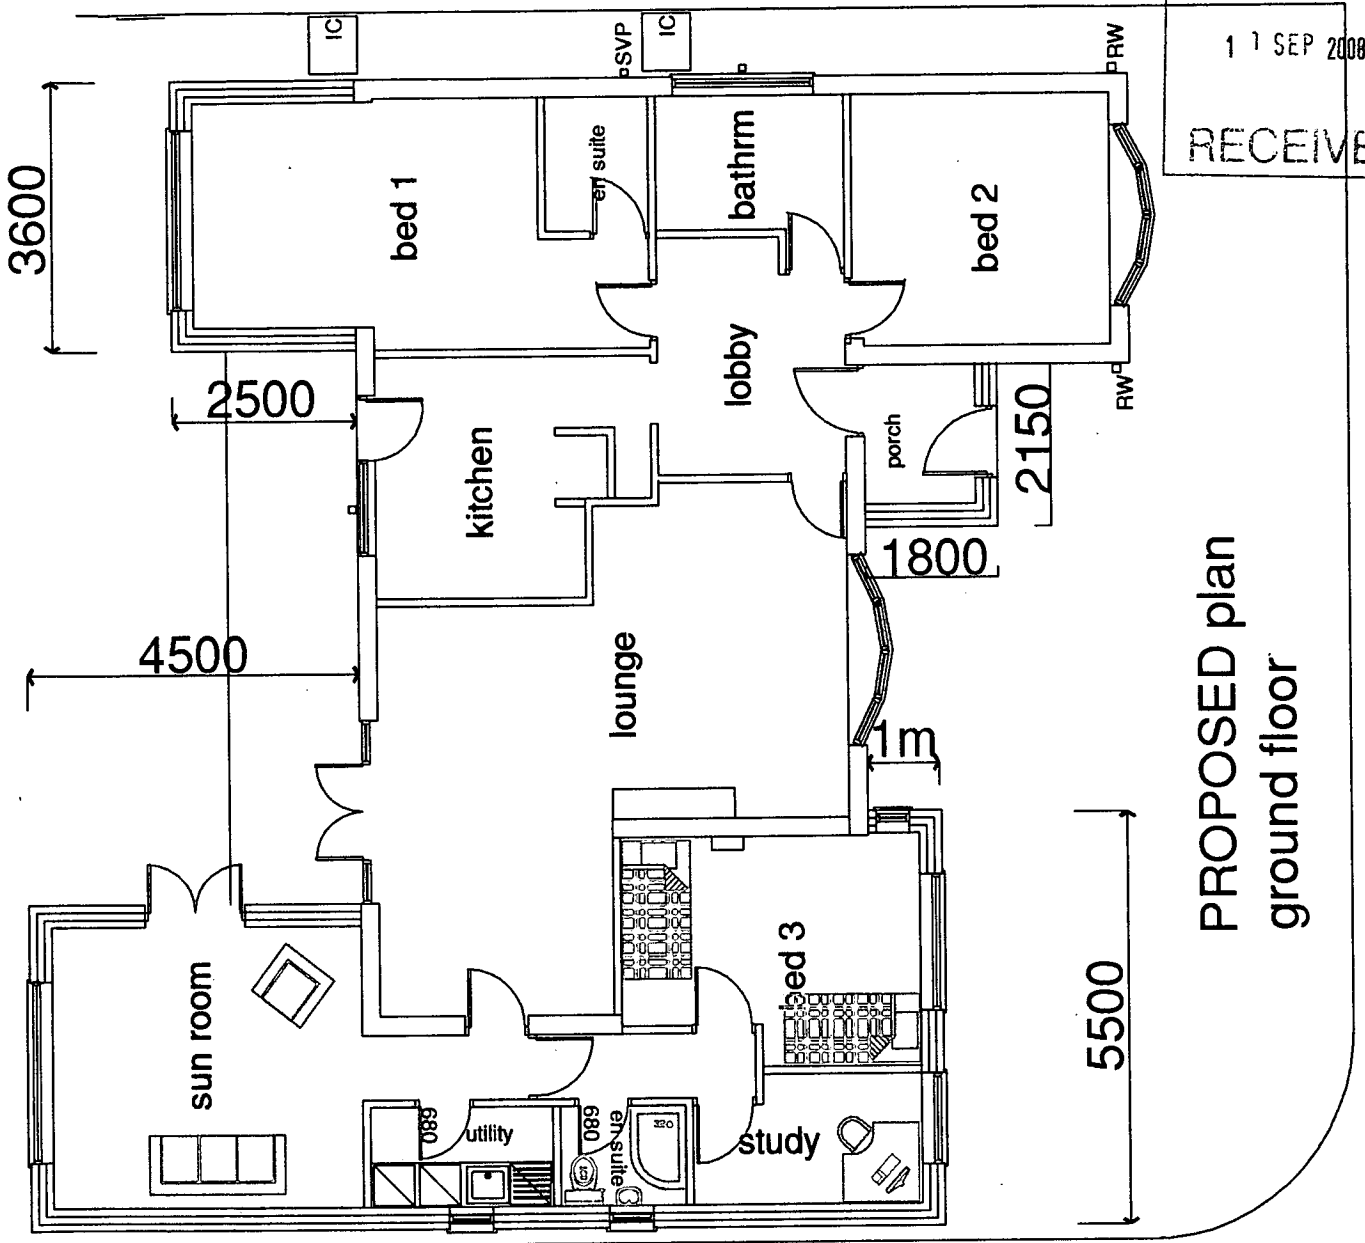

PROPOSED plan
ground floor

N

BUNGALOW EXTENSIONS

14 RIBBLESDALE AVE.,HINCKLEY

PLANS

drg no JG 100-04

09-09-08 rev A