

EXTENSION MATERIALS
roof - red
double roman
'redland'
brick-to match existing.
all to LA approval

scale 1: 100 METRES A3


DEVELOPMENT SERVICES
11 SEP 2008
RECEIVED

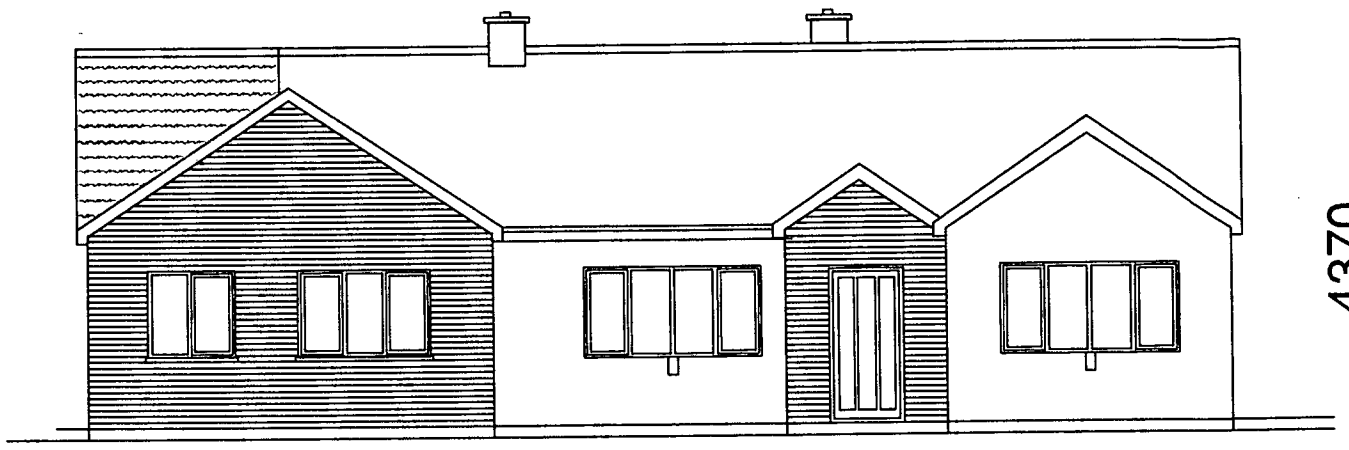


PROPOSED front elevn.
(west)

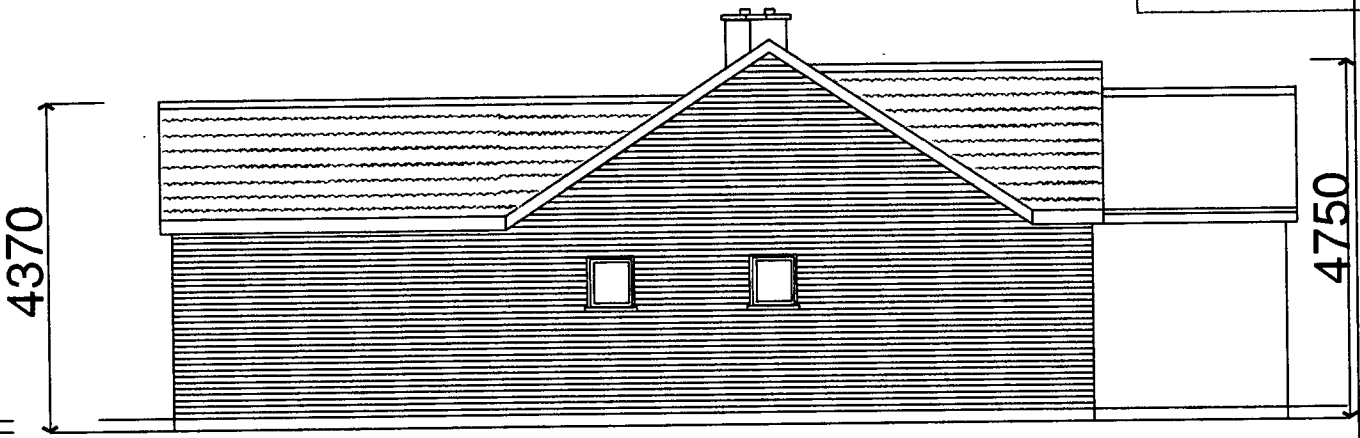

PROPOSED end elevn.
(north)

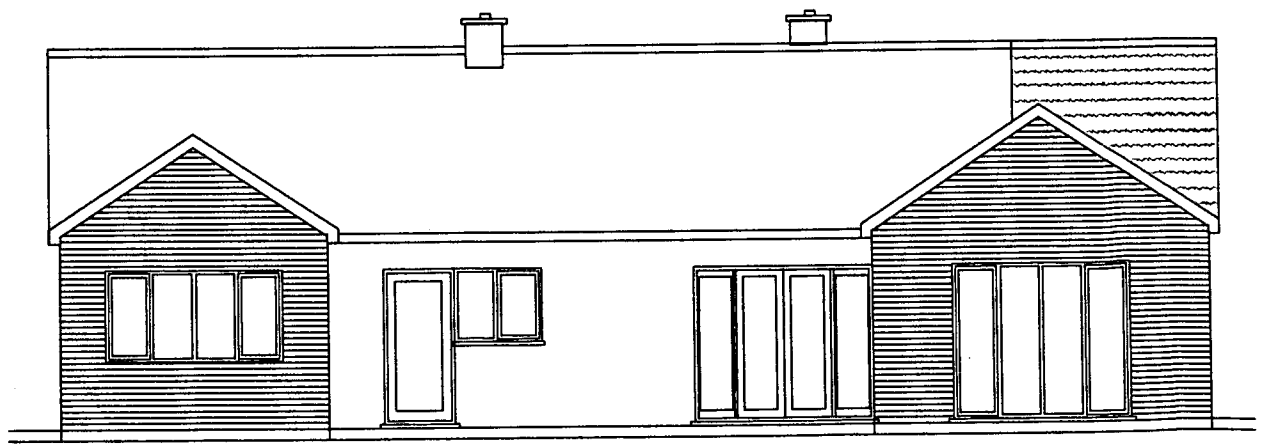

PROPOSED rear elevn.
(east)

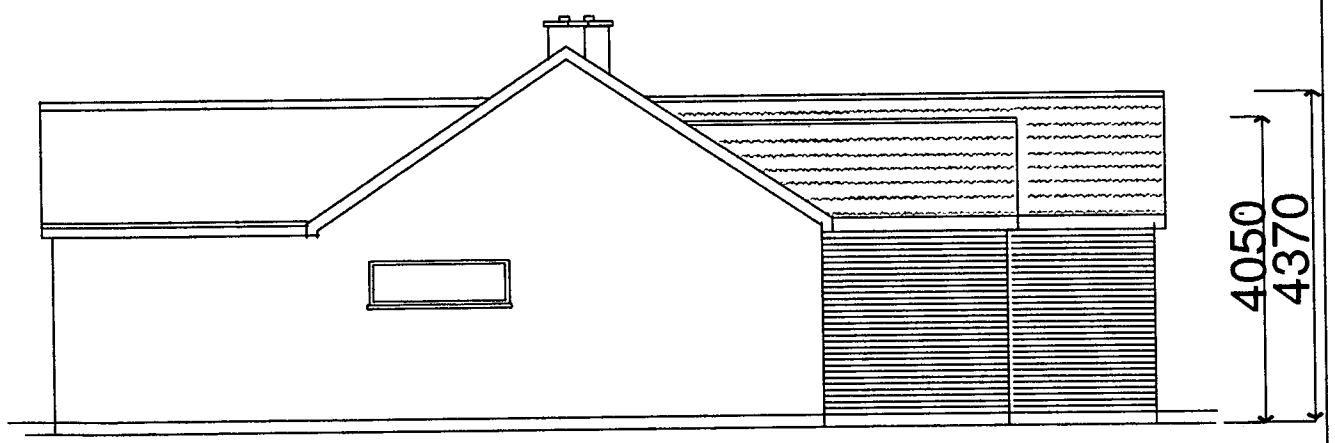

PROPOSED end elevn.
passageway (south)

PLAN AHEAD
TECHNICAL SERVICES
01159 326075

BUNGALOW EXTENSIONS

14 RIBBLESDALE AVE.,HINCKLEY

PROPOSED ELEVATIONS

drg no JG 100-03

09-09-08 rev A