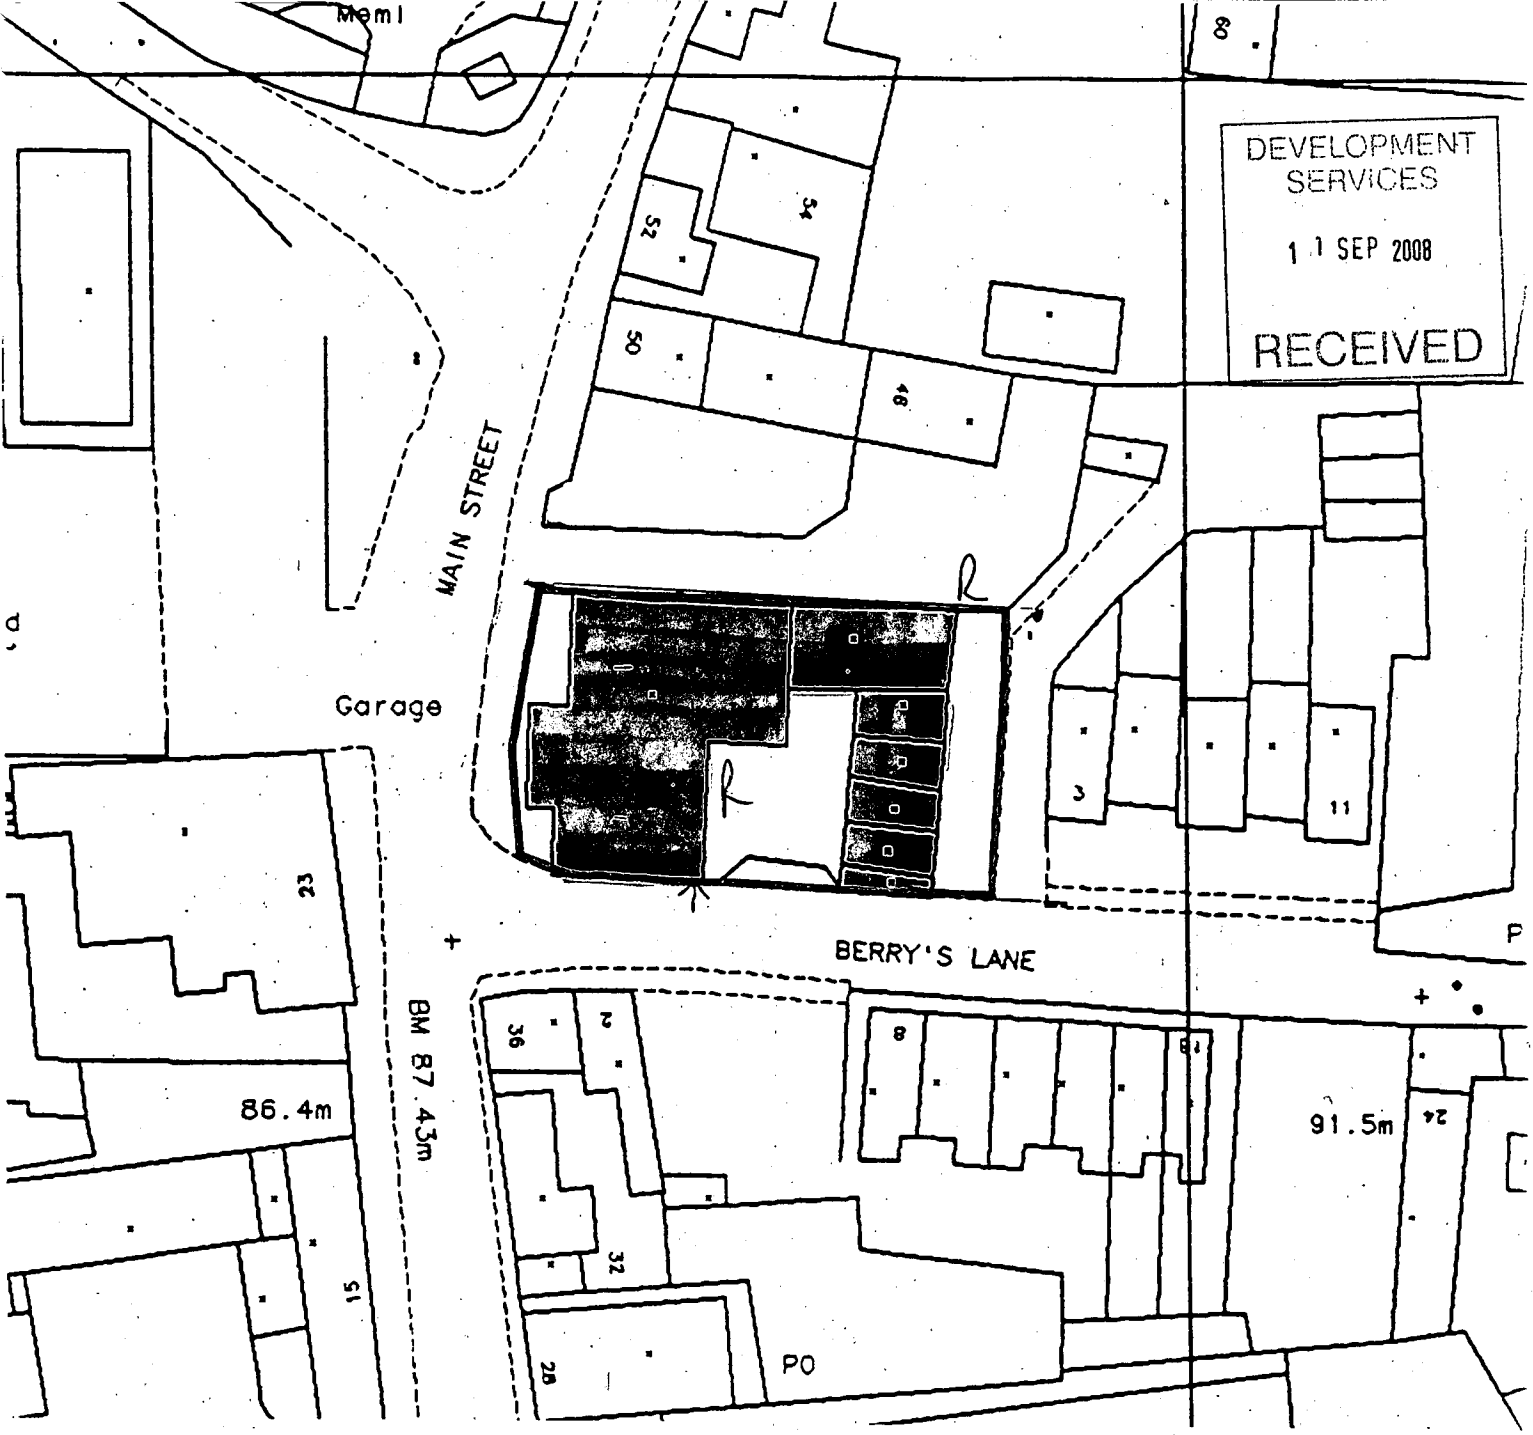

block plan 1:500