

R388 BEH3
FRONT ELEVATION

P341 BE-4

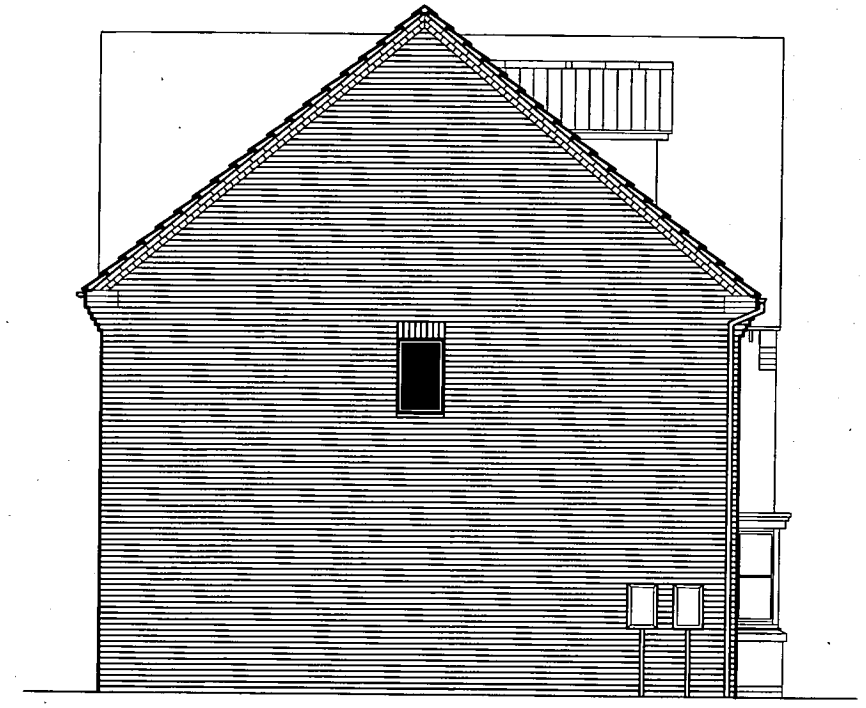

R388 BEH3
SIDE ELEVATION



P341 BE-4
REAR ELEVATION

R388 BEH3



P341 BE-4
FRONT ELEVATION

Development: P341 BE–4 / R388 BEH3 3 Bedroom House Types	Date: 04.10.07
	Scale: 1:100
Drawing Title: Planning Drawing Elevations	Drawn: RJS.
	Dwg. Ref.: P341/R388.02

DAVID WILSON HOMES