



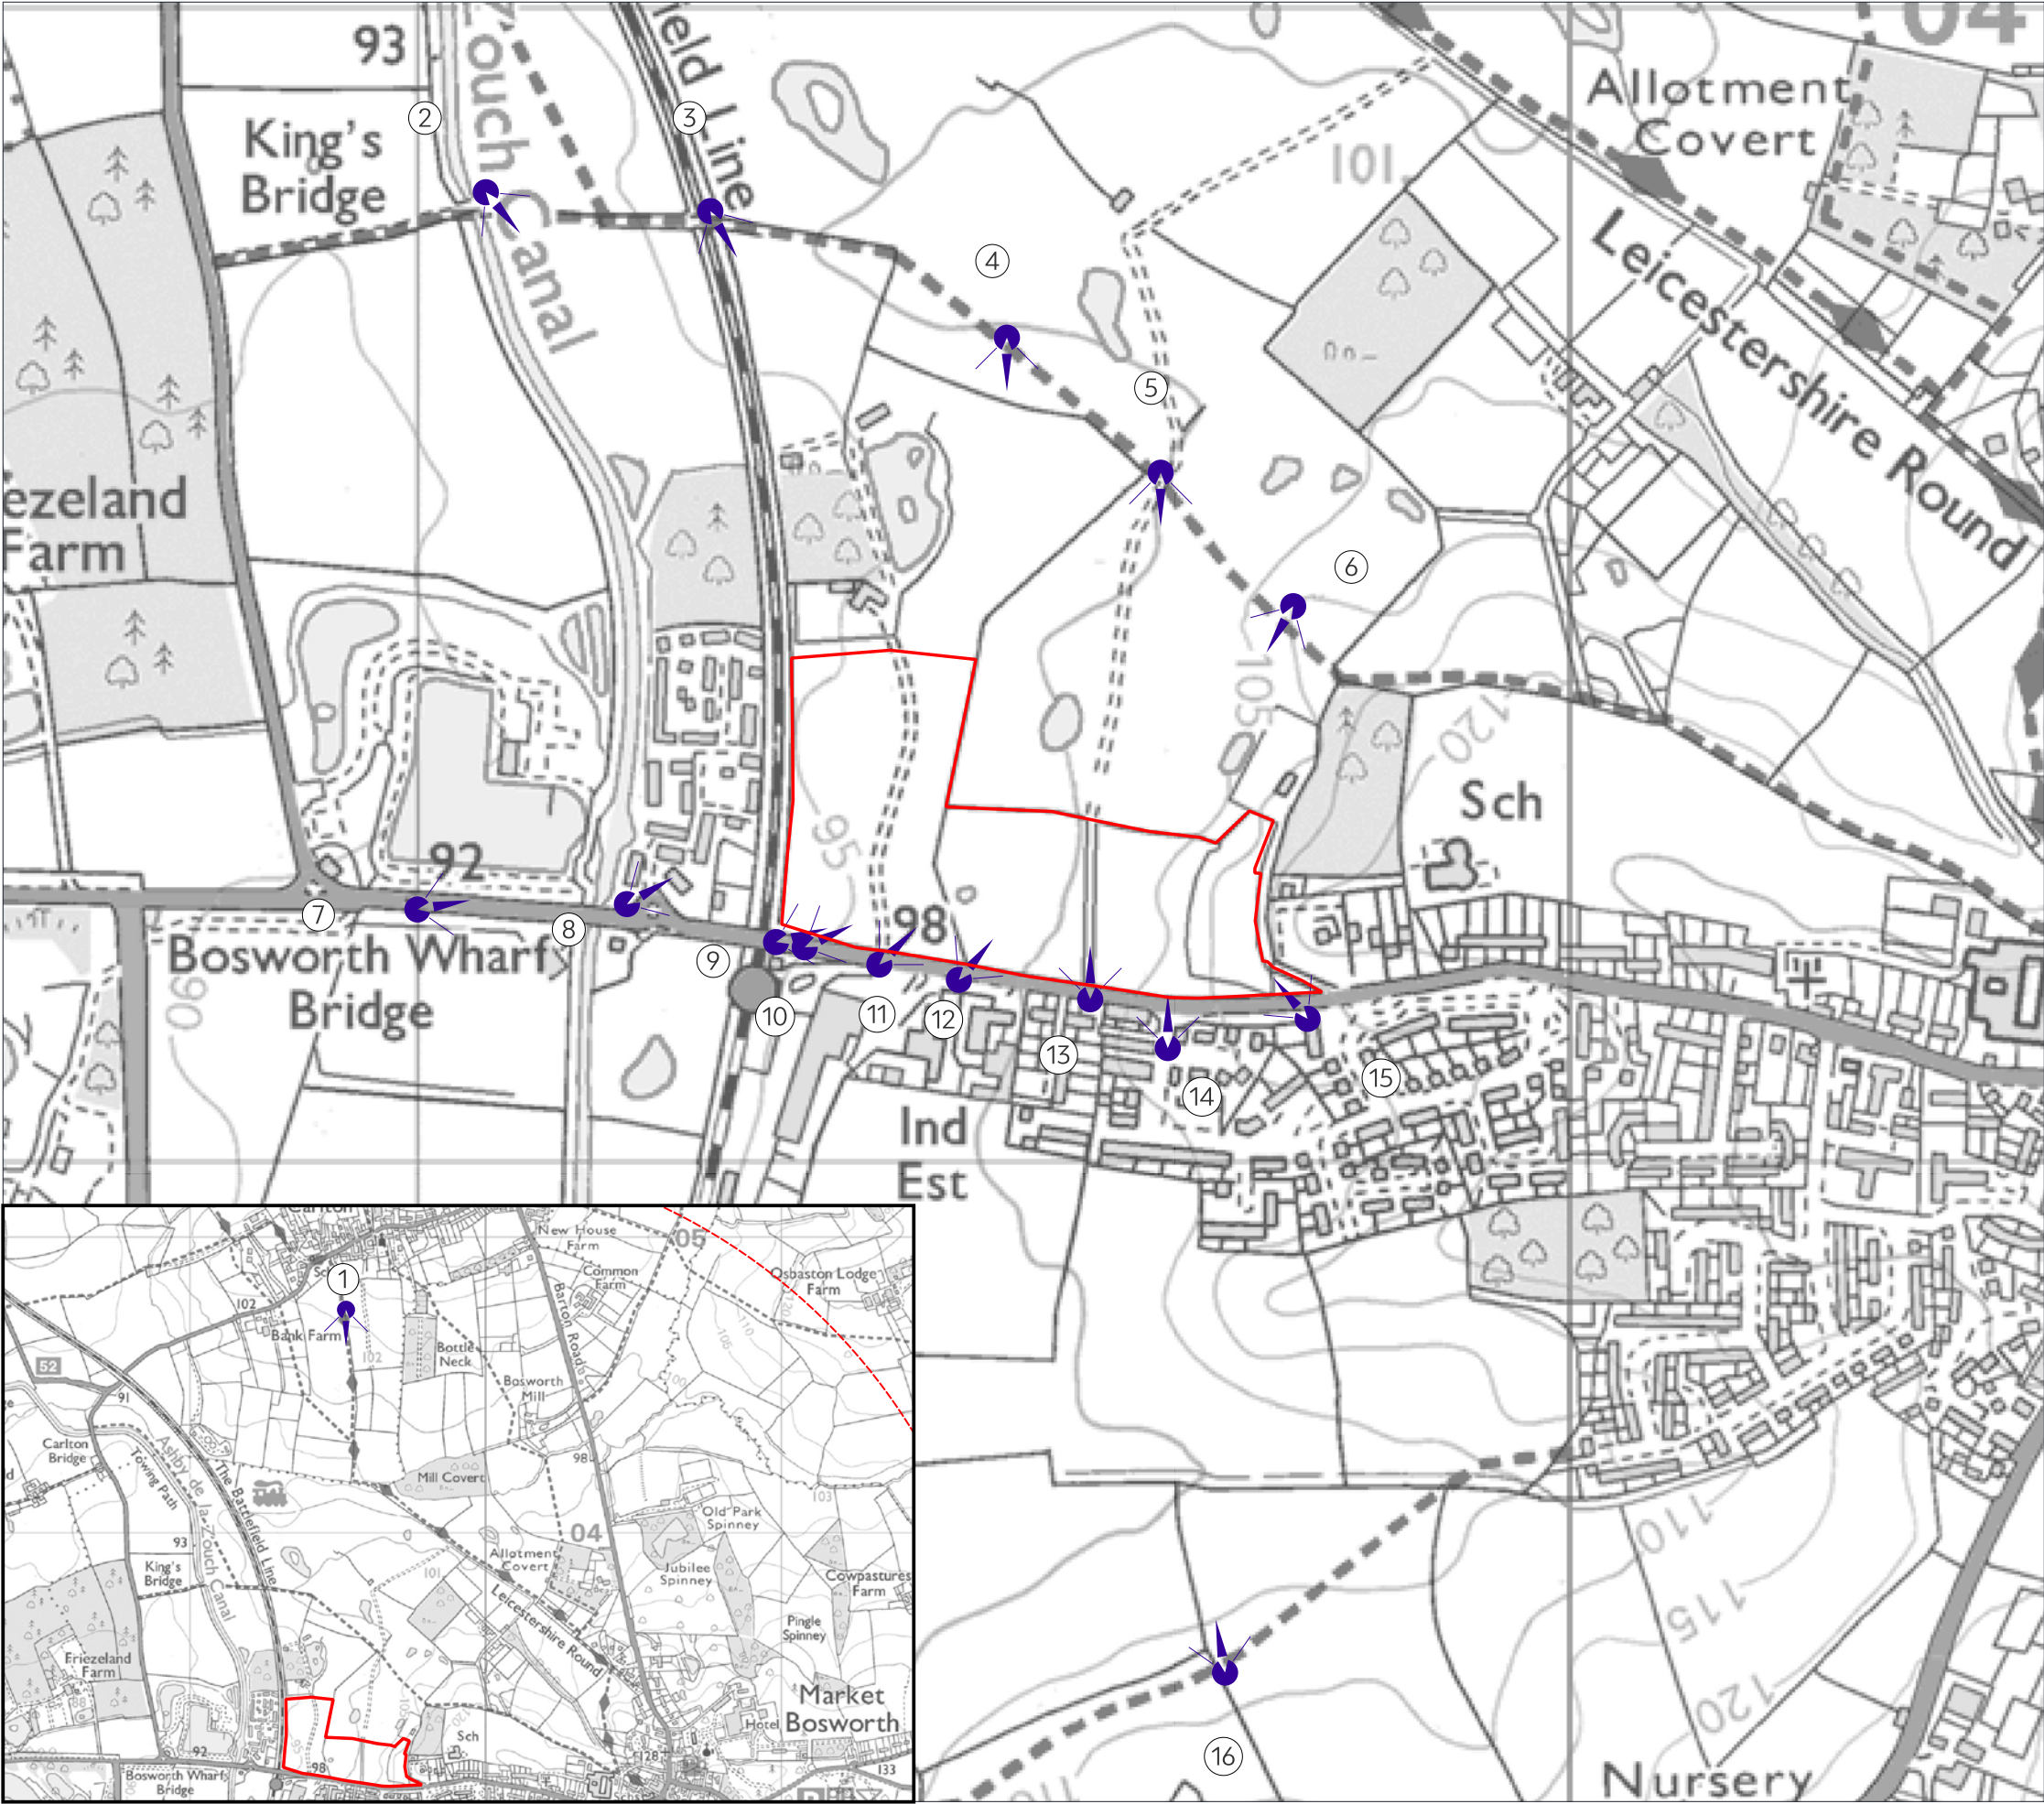

LEGEND

- Site Boundary
- Public Right of Way

Viewpoint Locations

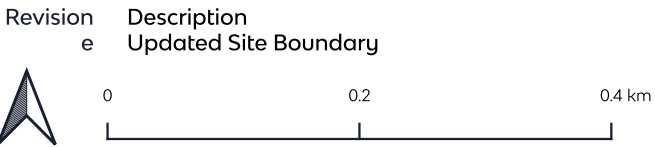

Project	Land at Station Road, Market Bosworth
Title	Plan 7 Viewpoint Location
Scale	1:6000 @ A3
Drawing No.	11776_P14e
Date	AUG 2024
Checked	EL/CD

