

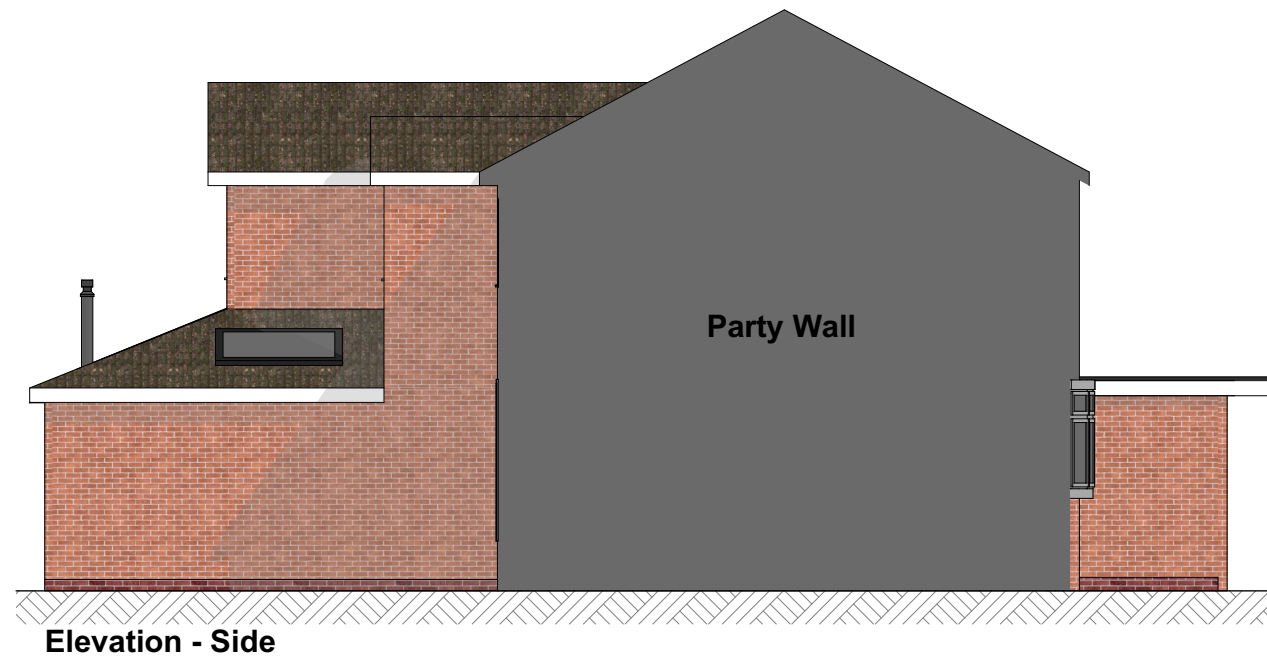


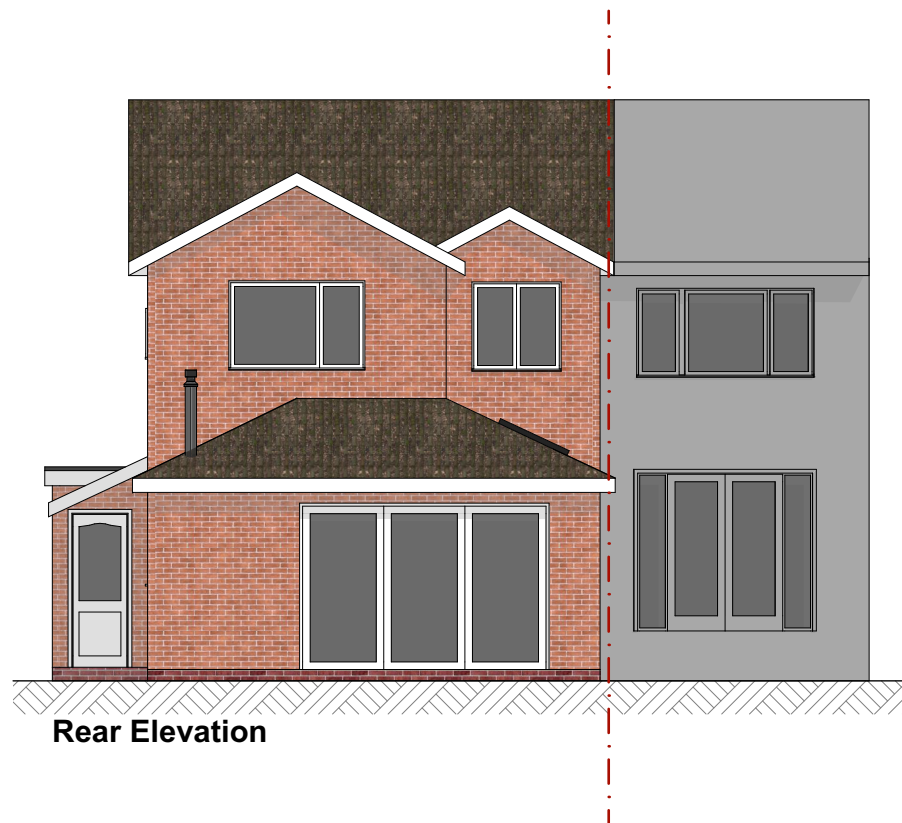

**SCALE 1:100@A3**

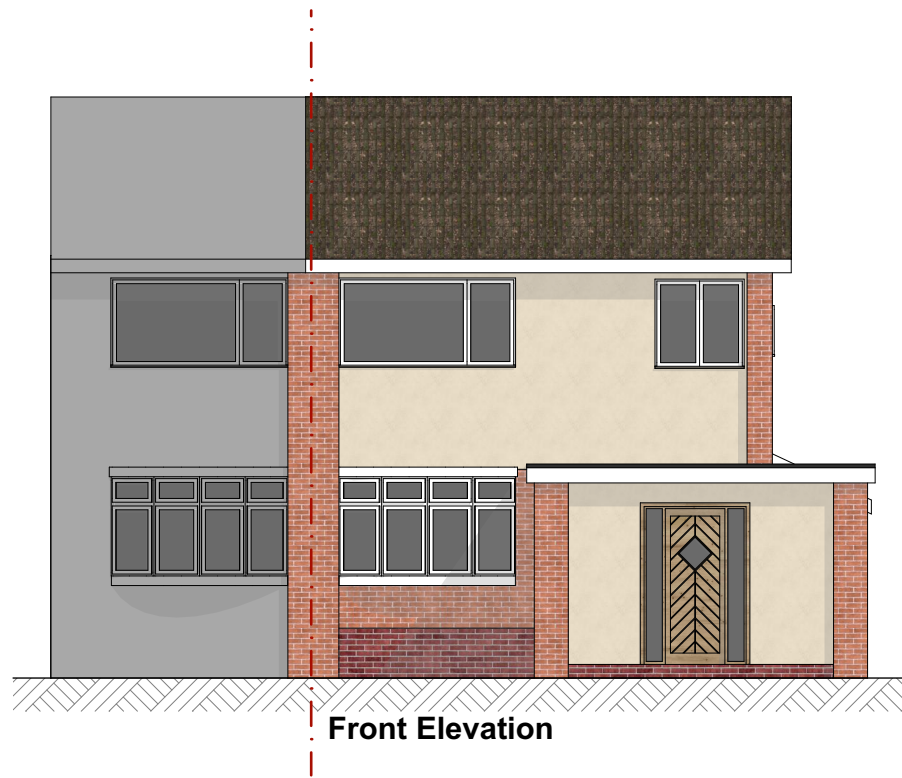

Project

Client

Drawn By

Drw No.

Scale

2533-08

1:100

50 Tennyson Road, Hinckley, LE10  
OTH

Jaspal Singh Randhawa

**FreeForm**

Architectural  
Services

Project No.

2533

Layout Title

Proposed Elevations  
2

Copyright of this drawing belongs to  
FreeForm Design and Build Ltd. Reproduction  
in any form is forbidden without the prior  
written permission of the copyright holder.