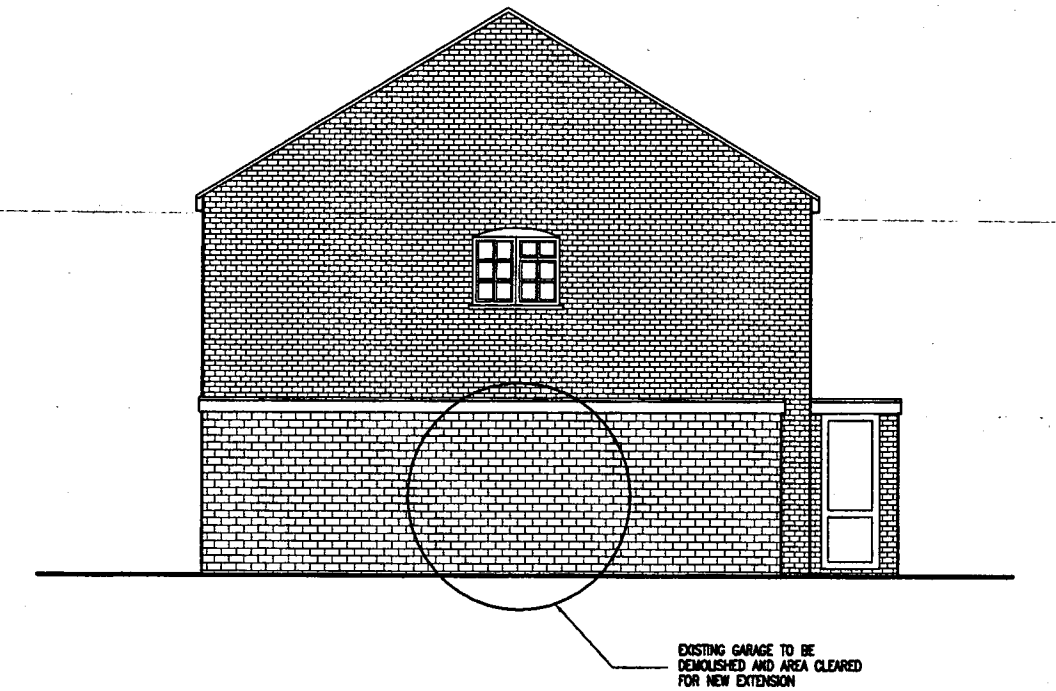

EXISTING SIDE ELEVATION

SCALE 1:100

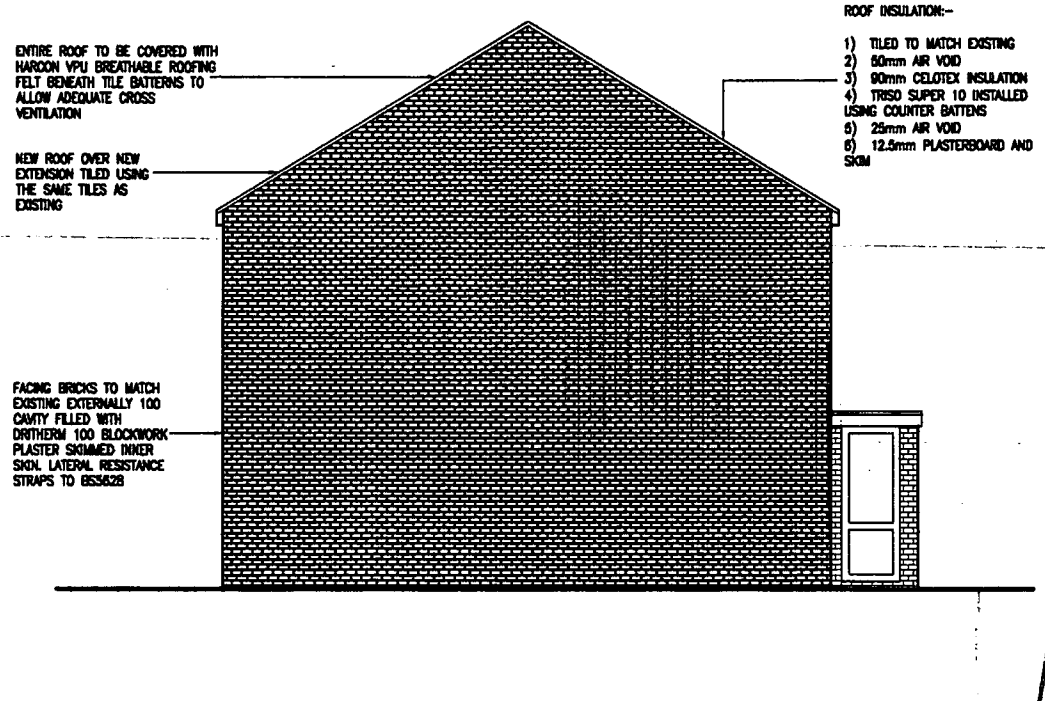

PROPOSED SIDE ELEVATION

SCALE 1:100

DEVELOPMENT SERVICES
16 MAY 2008
RECEIVED

COPYRIGHT NOTICE: ALL PREPARED DESIGNS, DRAWINGS SPECIFICATIONS & PHOTOGRAPHS ARE THE PROPERTY OF LOGIC DEZIGN. ALL SUCH DESIGNS AND INFORMATION ARE SUBMITTED IN CONFIDENCE AND ARE NOT TO BE PASSED TO OR DISCUSSED WITH A THIRD PARTY WITHOUT PRIOR CONSENT FROM LOGIC DEZIGN.

LOGIC DEZIGN
ARCHITECTURAL SERVICES
ARCHITECTURAL SERVICES
37 WHITEHALL WAY
BARWELL
LEICESTERSHIRE
LE9 8EH
WWW.LOGICDEZIGN.CO.UK
ENQUIRIES@LOGICDEZIGN.CO.UK
TEL:-07866288808

REV.	DESCRIPTION	DATE	CHK.	APR.
P1	PRELIMINARY ISSUE	14.03.08		

	DATE	INT.
DRWN.	14.03.08	SD
CHKD.		
APPR.		

PRELIMINARY

DO NOT SCALE DRAWING

CLIENT:- MR CARNALL

ADDRESS:- 18 KERRY CLOSE, BARWELL, LEICS.

SUBJECT:- EXISTING & PROPOSED ELEVATIONS

DWG No:- LEC0025/005 – P1

A3