Haswell Meadows, The Common, BARWELL.

SCHEDULE OF ACCOMMODATION

Code	Name	Range	Beds	Sq. Ft.	No.	Total Sq. Ft.
Ph	Philadelphia	S	2	624	1	624
Pa	Palmerston	S	3	767	8	6136
Ja	Jasmine	E	4	1177	4	4708
Nv	Nevada	E	4	1177	1	1177
Az	Azalea	E	4	1190	2	2380
Fu	Fuschia	E	4	1537	1	1537
Aph	Aphrodite	E	4	1663	7	11641
Lys	Lysithea	P	4	1735	5	8675
Er	Eros	P	5	1836	3	5508
Nb	Nebraska	P	5	2040	1	2040
HOUSING TOTALS					33	44,426
SITE TOTALS					33	44,426

Gross Site Area	3.00	Acres	1.21	Hectares
Brook Land	0.33	Acres	0.13	Hectares
Nett Site Area	2.67	Acres	1.08	Hectares
Site Density	12.36	units / Acre	30.55	units / Hect
Site Coverage	16,639 Sq ft/ Acre			

NOTE: ALL HOUSE TYPES TO BE 2006 NHBC BUILDING REGULATIONS COMPLIANT

HOUSE TYPE VARIANT SCHEDULE

Code	Name	Range	Beds	Sq.Ft.	Variant of	Variation
Ja	Jasmine	E	4	1177	(Alderney)	False chimney added.
Nv	Nevada	E	4	1177	(Alderney)	False chimney added. First floor rear windows omitted and moved to side elevation Bed 4 changed to en-suite for bed 3
Lys	Lysithea	P	4	1735	(Lymington)	Plinth omitted.
Nb	Nebraska	P	5	2040	(Marlow)	3 Windows added to side elevation
Ph	Philadelphia	S	2	624	(Washington)	Stone heads and cills added to rear & side ele
Az	Azalea	E	4	1190	(Woodcote)	Stone heads and cills added to rear ele.
Fu	Fuschia	E	4	1537	(Willerby)	Stone heads and cills added to rear & side ele
Aph	Aphrodite	E	4	1663	(Crofton)	Stone heads and cills added to rear elevation. Extract ducts re routed to rear elevation.
Er	Eros	P	5	1836	(Malvern)	Stone heads and cills added to rear ele. Window heads reversed on front elevation Window omitted from side elevation Utility duct re-routed to rear elevation.

Affordable Housing Schedule
Shared Ownership
Plot 19
Rented
Plots 20-22 & 27-28

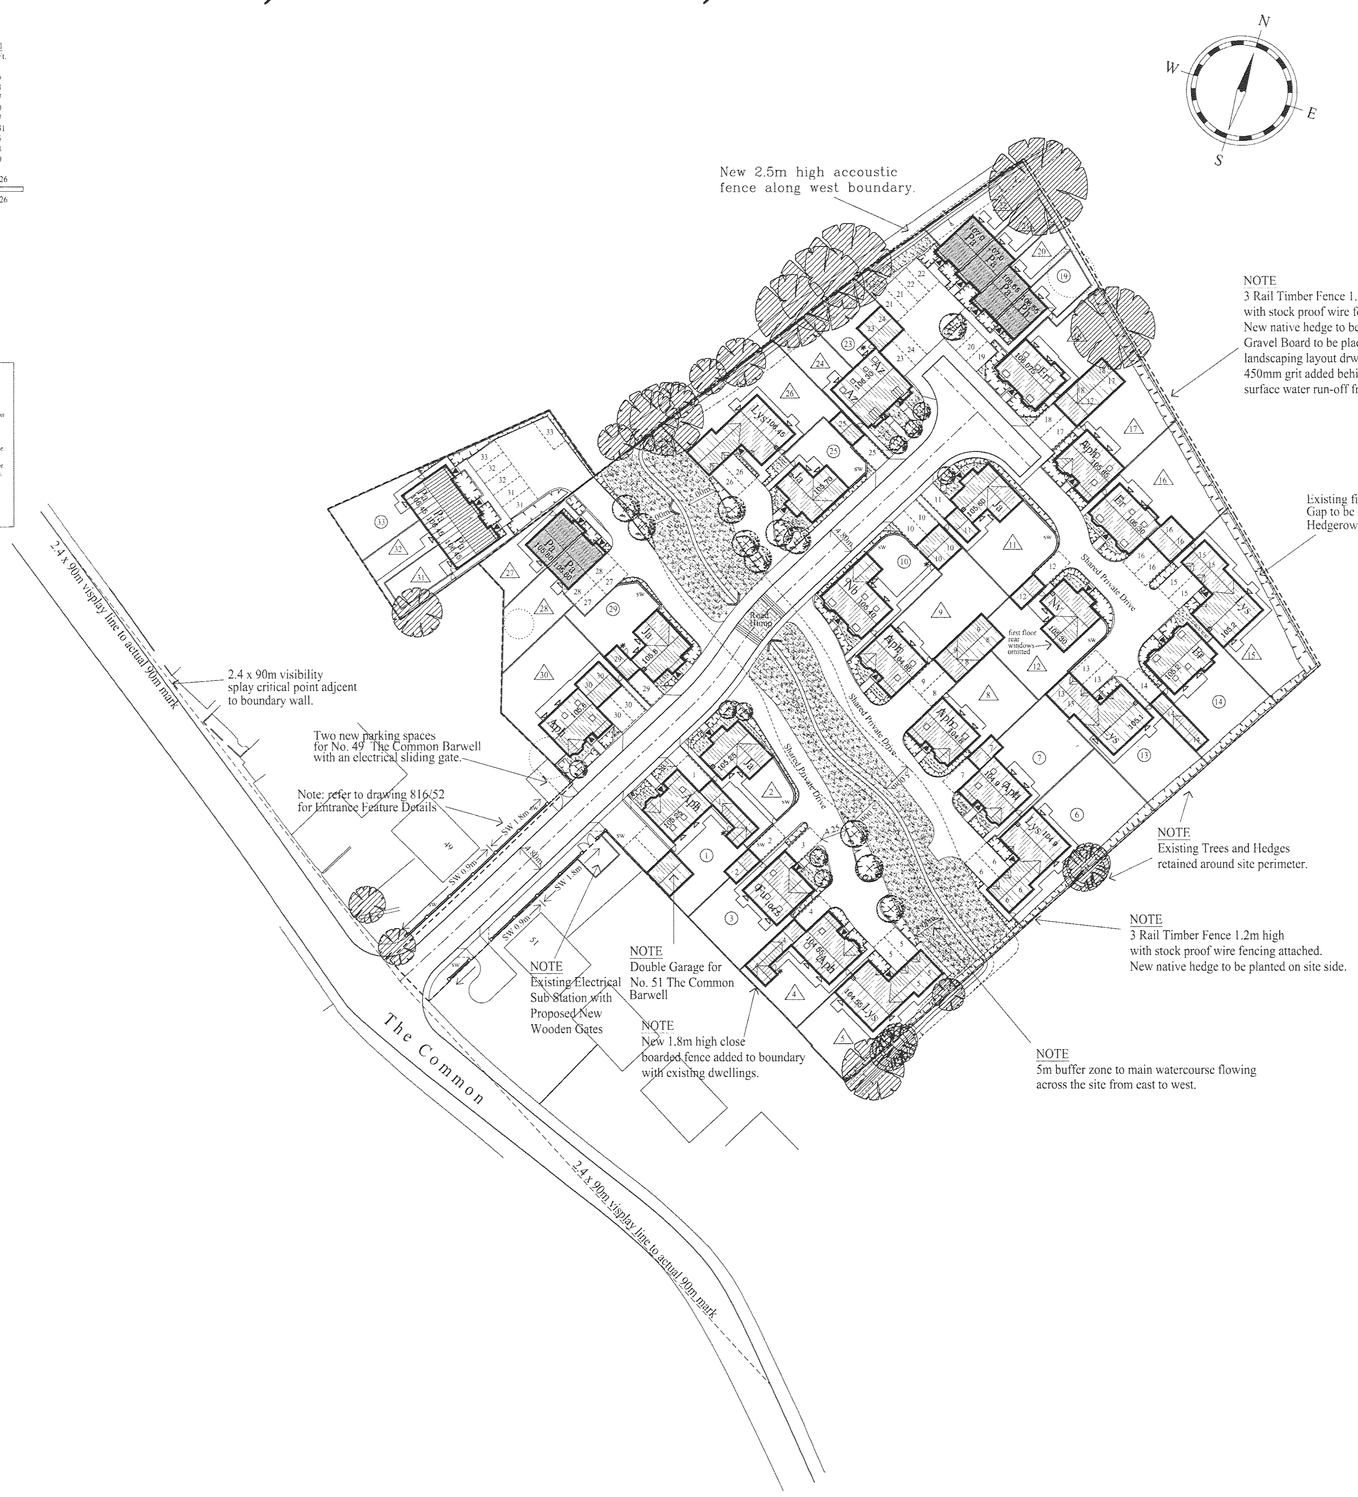

PLANNING LAYOUT

KEY

- Rear boundary fence see External Works drg.
- 1.8m high timber gates
- 1.8m high screen wall
- 2.5m high acoustic fence
- 3 rail 1.2m high timber fence with stockproof wire fencing attached
- Garage personnel door
- 600mm square p.c. paving slabs for private paths
- Proposed tree planting (Refer to Landscaping Layout)
- Existing trees to be retained
- Existing trees to be removed
- Proposed shrub planting (Refer to Landscaping Layout)
- Proposed grass areas
- Plot as working drawing
- Plot opposite hand
- Indicates affordable housing

The contractor is to check and verify all building and site dimensions, levels and sewer invert levels at connection points before work starts. The contractor is to comply in all respects with current building legislation - British Standard Specifications, Building Regulations etc. whether or not specifically stated on this drawing. Do not scale from this drawing.

Sheet Size A1

Rev	Date	Init
A	05-07-07 Easment running along side plot 28 amended as per engineers drawing E244/10 & accommodation schedule amended.	NJB
B	24-08-07 Gable Front feature added to Plot 19. Garden sizes of Plots 6 & 7 increased. Parking area to Plots 21-23 replanned. Screen walling to site entrance revised. Plot handings updated. Plot levels added. - as Planners comments.	TE
C	07-09-07 Garden sizes of Plots 6 & 7 increased to 14m. Plots 10, 17-22 & 27-28 replanned. Garages amended to Plots 7, 8, 9, 14. - as Planners comments.	TE
D	11-09-07 Plot 6 moved 1m forward. Plot 12 replanned as the "Nevada" house type, with the rear windows to the first floor omitted and added to the side elevation. Plots 19-22 moved forward to improve garden sizes. 2 parking spaces allocated to Plots 20-22 & 27-28. Turning head added to the drive of Plot 26. - as Planners comments.	TE
E	11-09-07 Minor amendment made to the slab levels of Plots 19-22	TE
F	17-09-07 Double garage to House No.51 Common, Barwell repositioned to contract plan.	TE
G	21-11-07 Levels to Plots 1, 2, 9, 29 & 30 amended. - as engineers comments. Affordable housing schedule added. - as clients instruction Plots 31-33 moved forward by 2m. - as Planners comments	TE

DEVELOPMENT SERVICES
19 NOV 2007
RECEIVED

The NOBLE Consultancy
Architectural ■ Planning ■ Engineering ■ Landscaping
The Stables, Says Court Farm, Badminton Road
Frampton Cotterell, South Gloucestershire
BS36 2NY
T: 0870 3825033 F: 0870 3825088
E: nobleconsultancy@btconnect.com

client: BARRATT EAST MIDLANDS

project: HASWELL MEADOWS, THE COMMON, BARWELL.

drawing: PLANNING LAYOUT WITH APPLICATION LAND

job no.	drg no.	rev
816	100-1	G
scale: 1:500	date: 15-05-07	drawn: NJB

© This drawing and the building works depicted are the copyright of The Noble Consultancy ltd. and may not be reproduced or amended except by written permission. No liability will be accepted for amendments made by other persons