
LOCATION OF TREES SWAN HOUSE, THE PARK MARKET BOSWORTH.

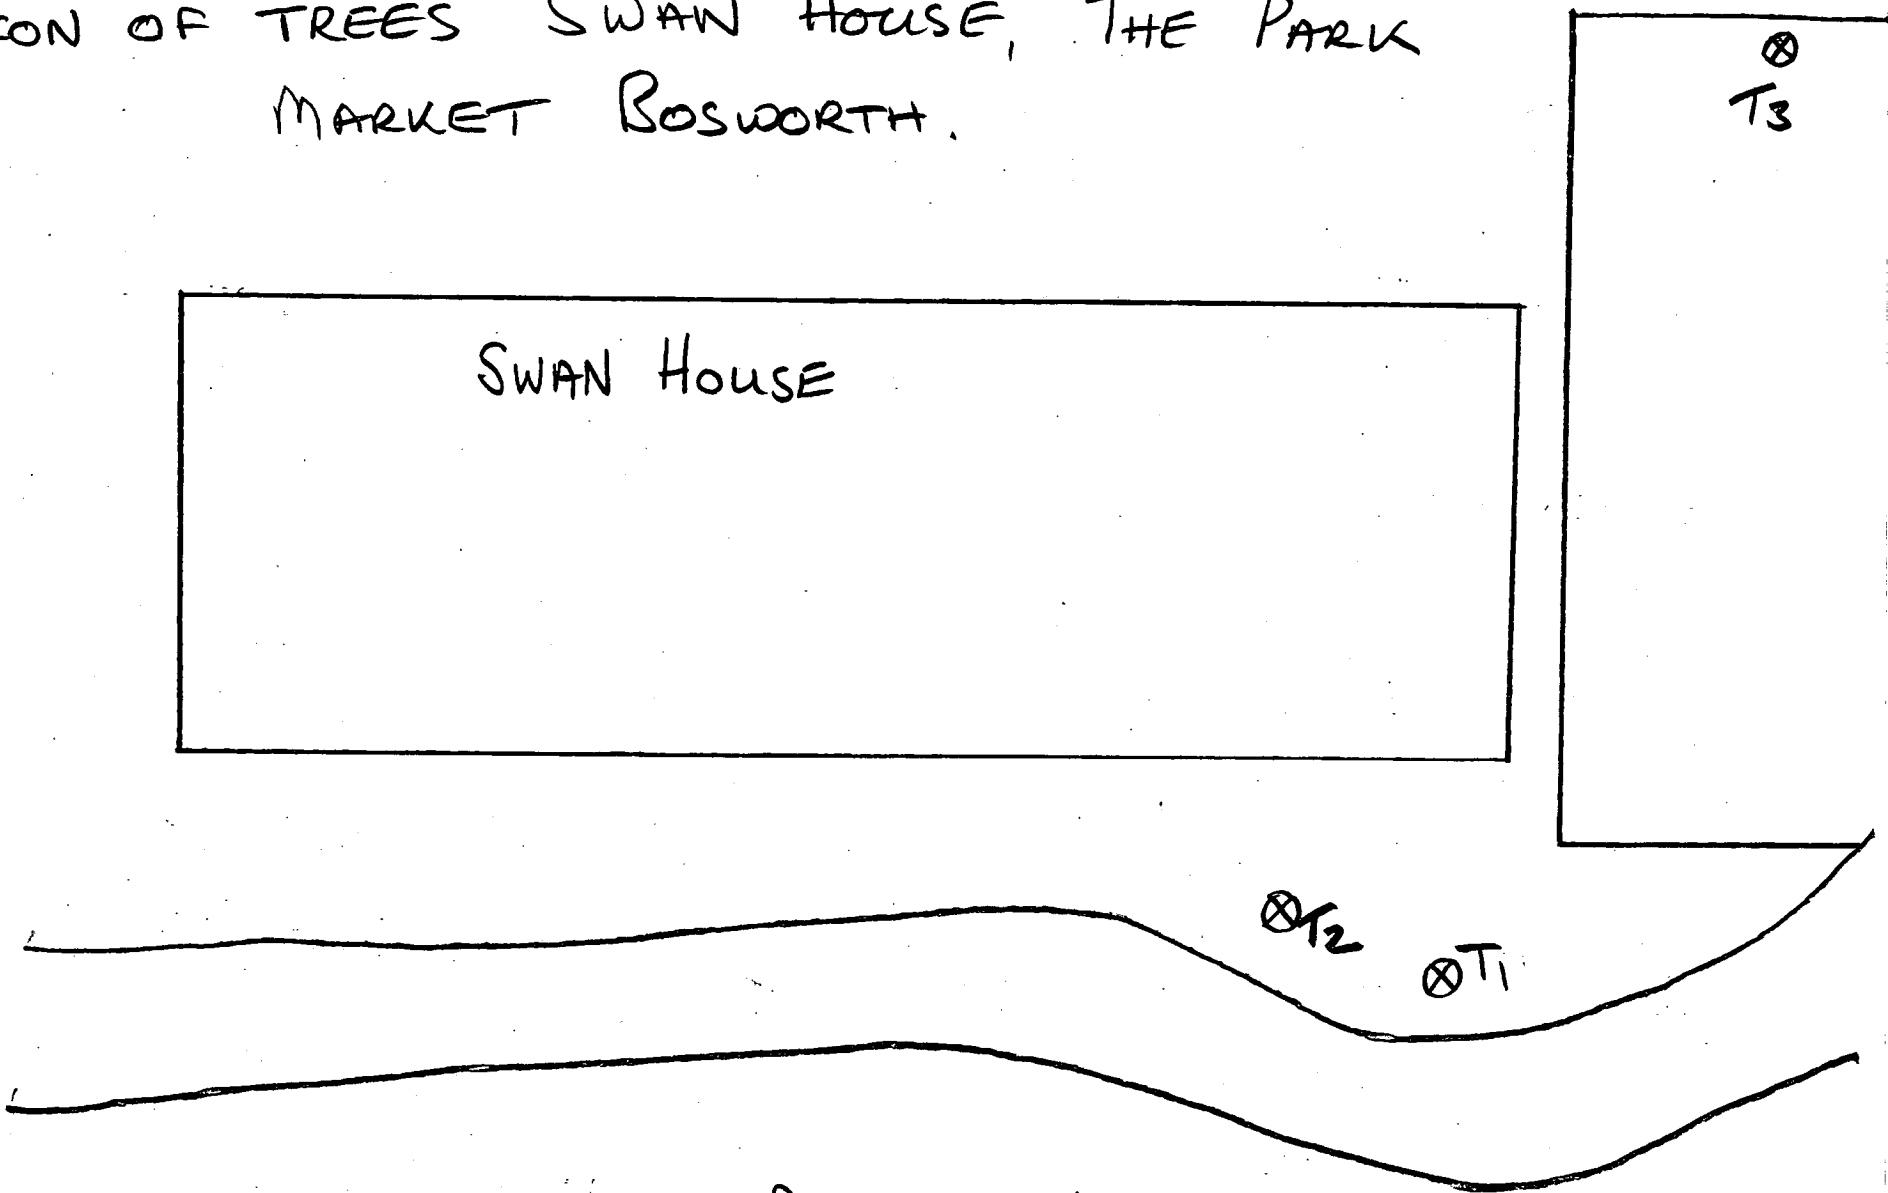

R.A. HARBOURD & SONS
FOR APPLICANT
MR. B. WILSON

NOT TO SCALE