16 Parklands Avenue, Groby

Block Plan

DEVELOPMENT SERVICES
29 JAN 2008
RECEIVED

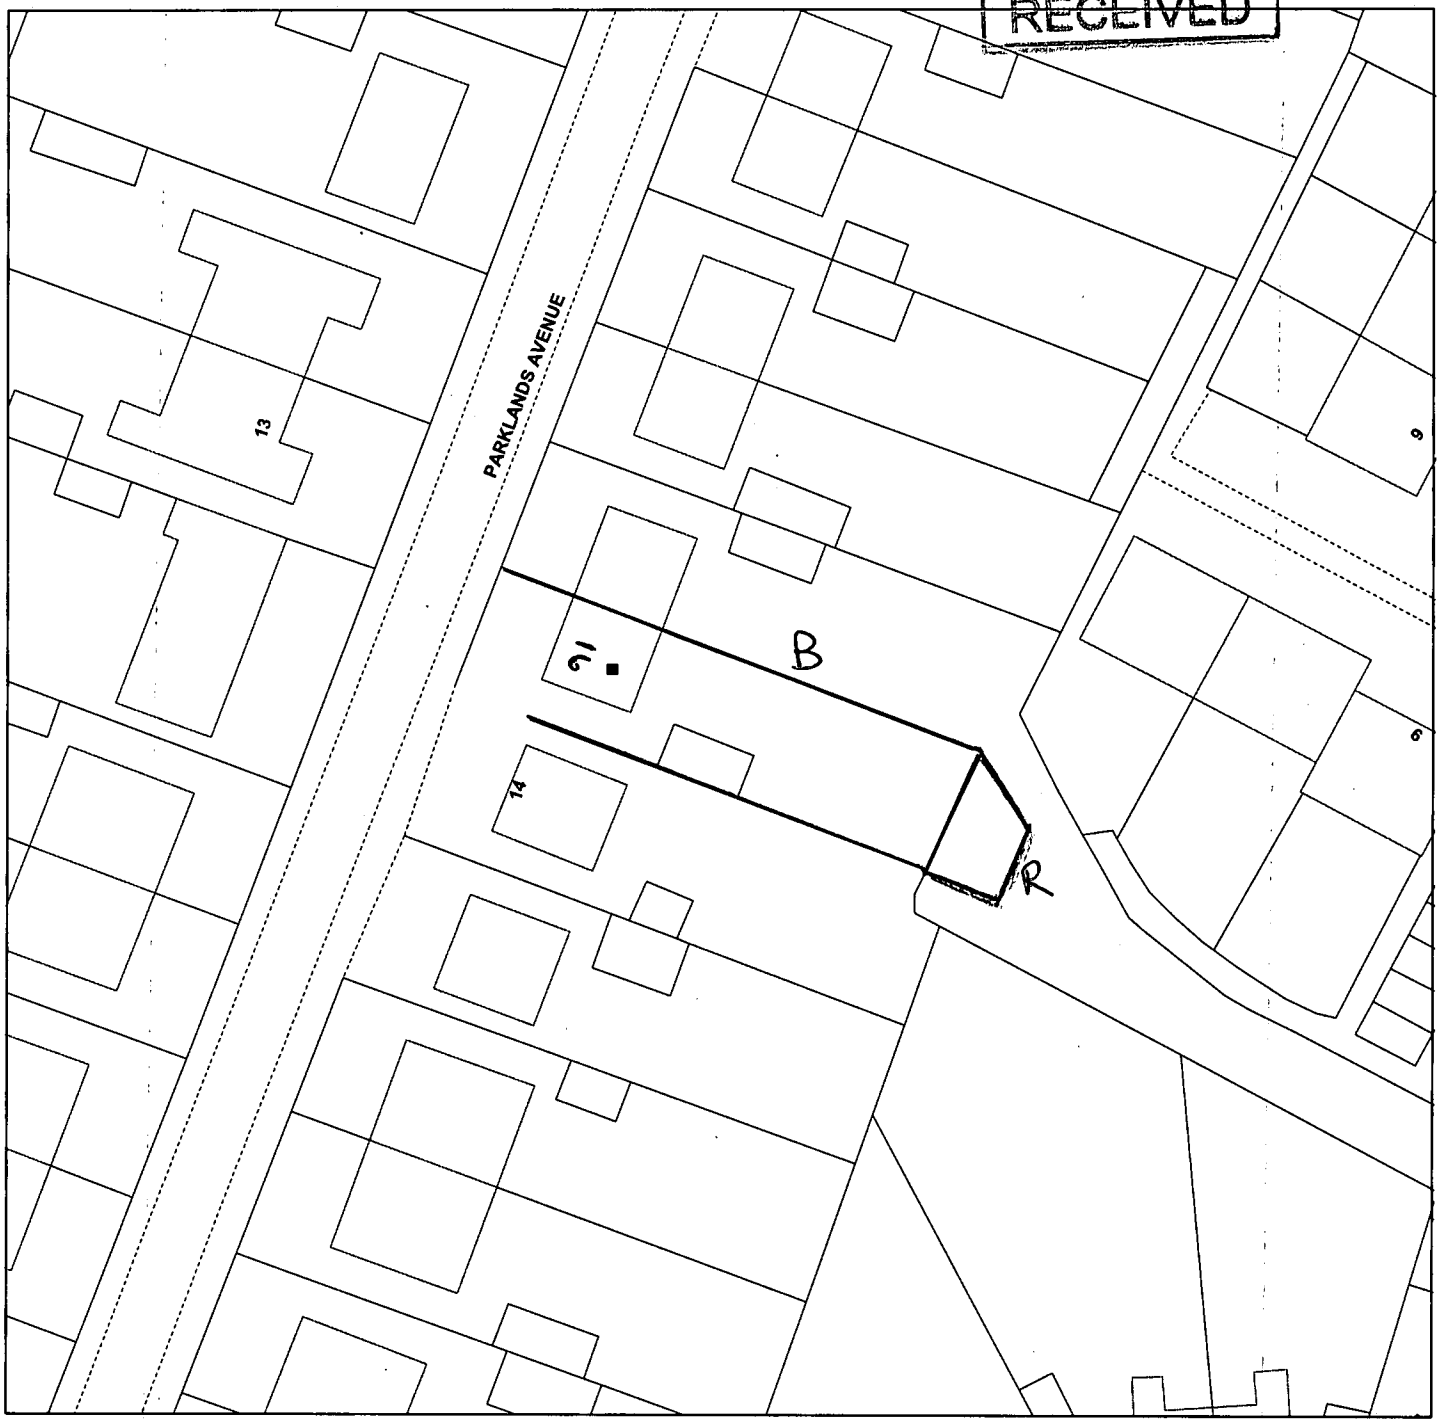

Scale : 1:500

Reproduced from the Ordnance Survey map with the permission of the Controller of Her Majesty's Stationery Office © Crown Copyright 2000.

Unauthorised reproduction infringes Crown Copyright and may lead to prosecution or civil proceedings.

*Produced using ESRI (UK)'s MapExplorer 2.0 - **http://www.esriuk.com***

Organisation	Hinckley and Bosworth Borough Council
Department	Planning
Comments	Do Not Copy
Date	24 October 2006
SLA Number	LA00018489