

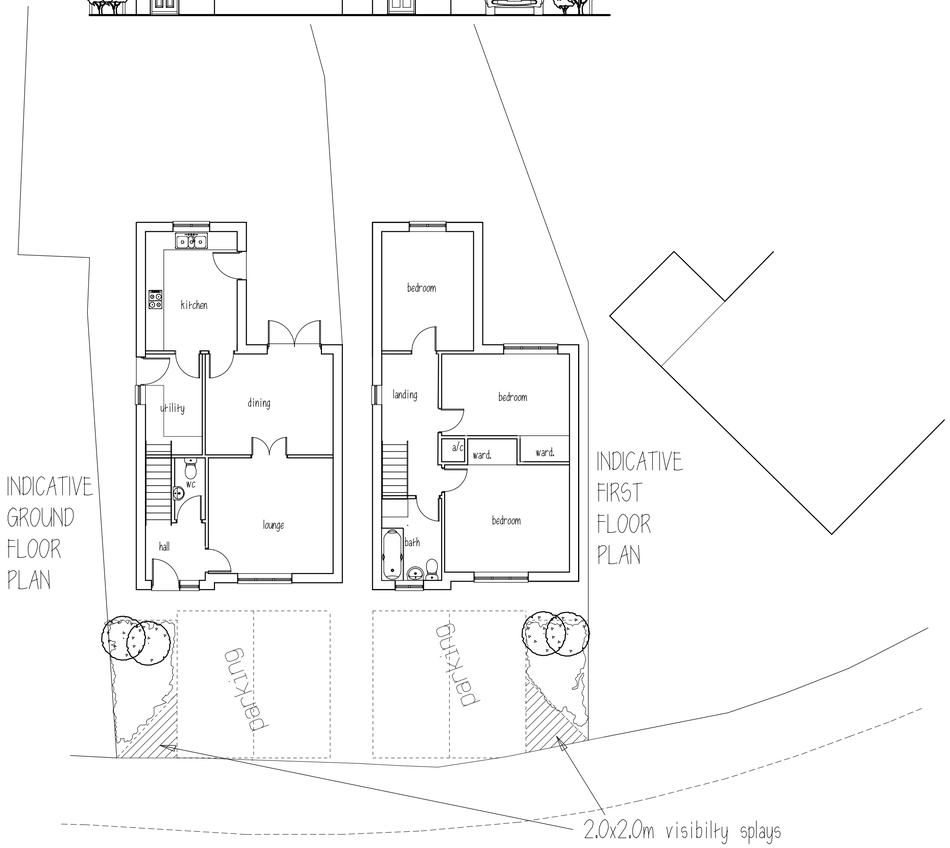


INDICATIVE GROUND FLOOR PLAN

INDICATIVE FIRST FLOOR PLAN

# INDICATIVE PLANS AND ELEVATIONS

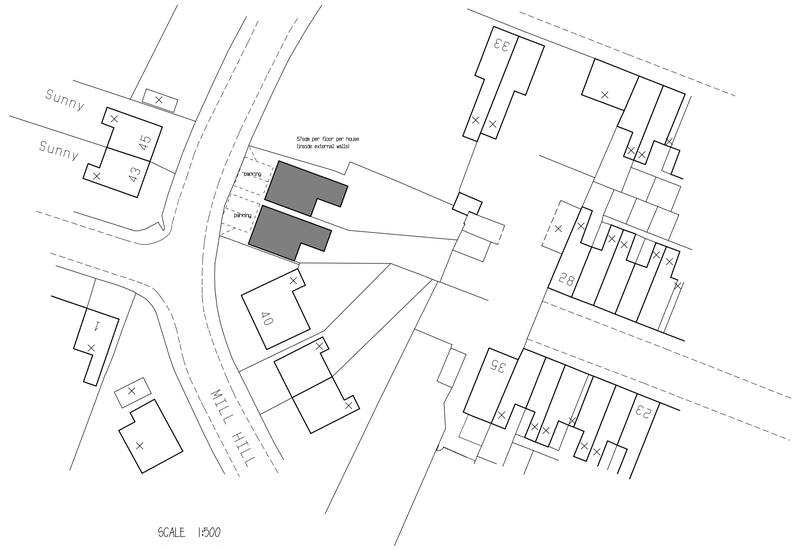


SCALE 1:500

BLOCK PLAN

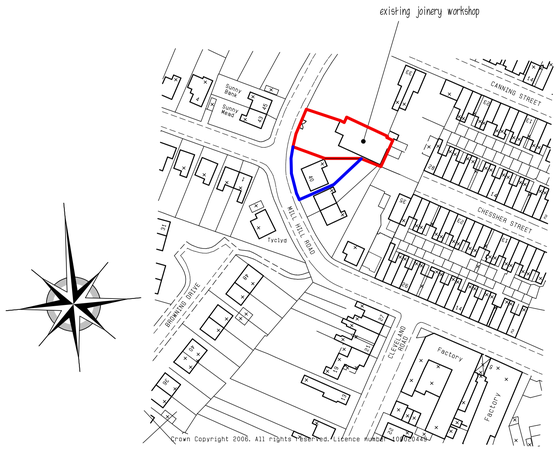


SCALE 1:1250

LOCATION PLAN

A RED LINE TO SITE OUTLINE 1:0908

rev.

client
RAY PEARS JOINERY

project
No 42A MILL HILL ROAD, HINCKLEY LE10 0AX

title
INDICATIVE PLANS AND ELEVATION

| drawn | page size | scale | | ref. | rev. |
|---|---|---|---|---|---|
| ARE | A2 | 1:500 | 1:1250 | 2008-25-2 | A |


EMERY ARCHITECTURAL DESIGN LTD
Greenacres
South Kilworth Road
North Kilworth
Leicestershire
LE17 6HE
Tel: 01858 881702
E-mail: emerydesign@btinternet.com

Chartered Institute of Architectural Technologists