
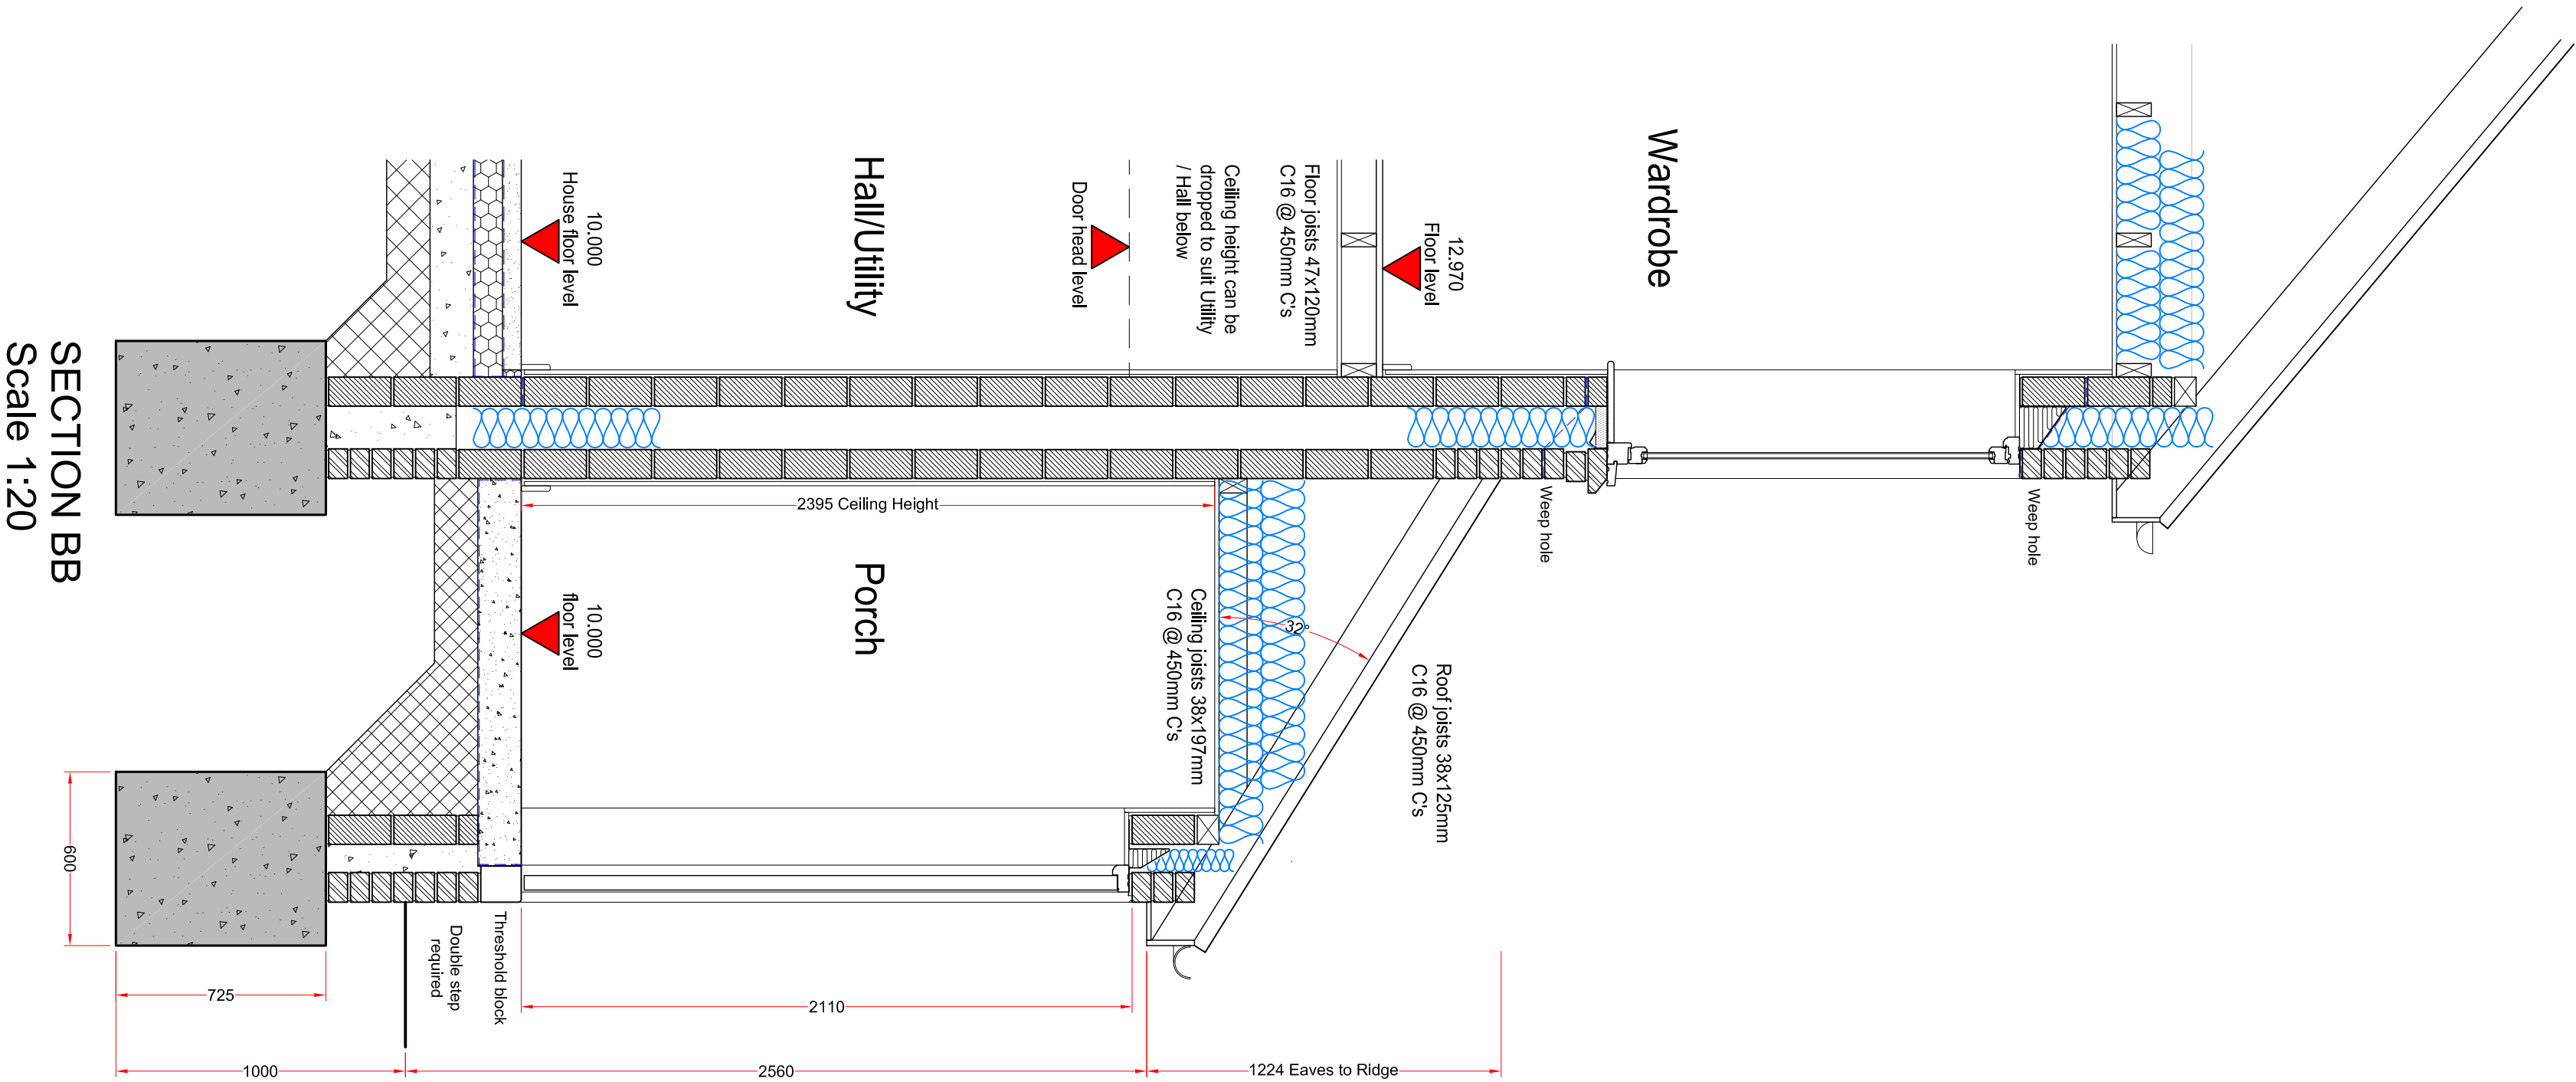


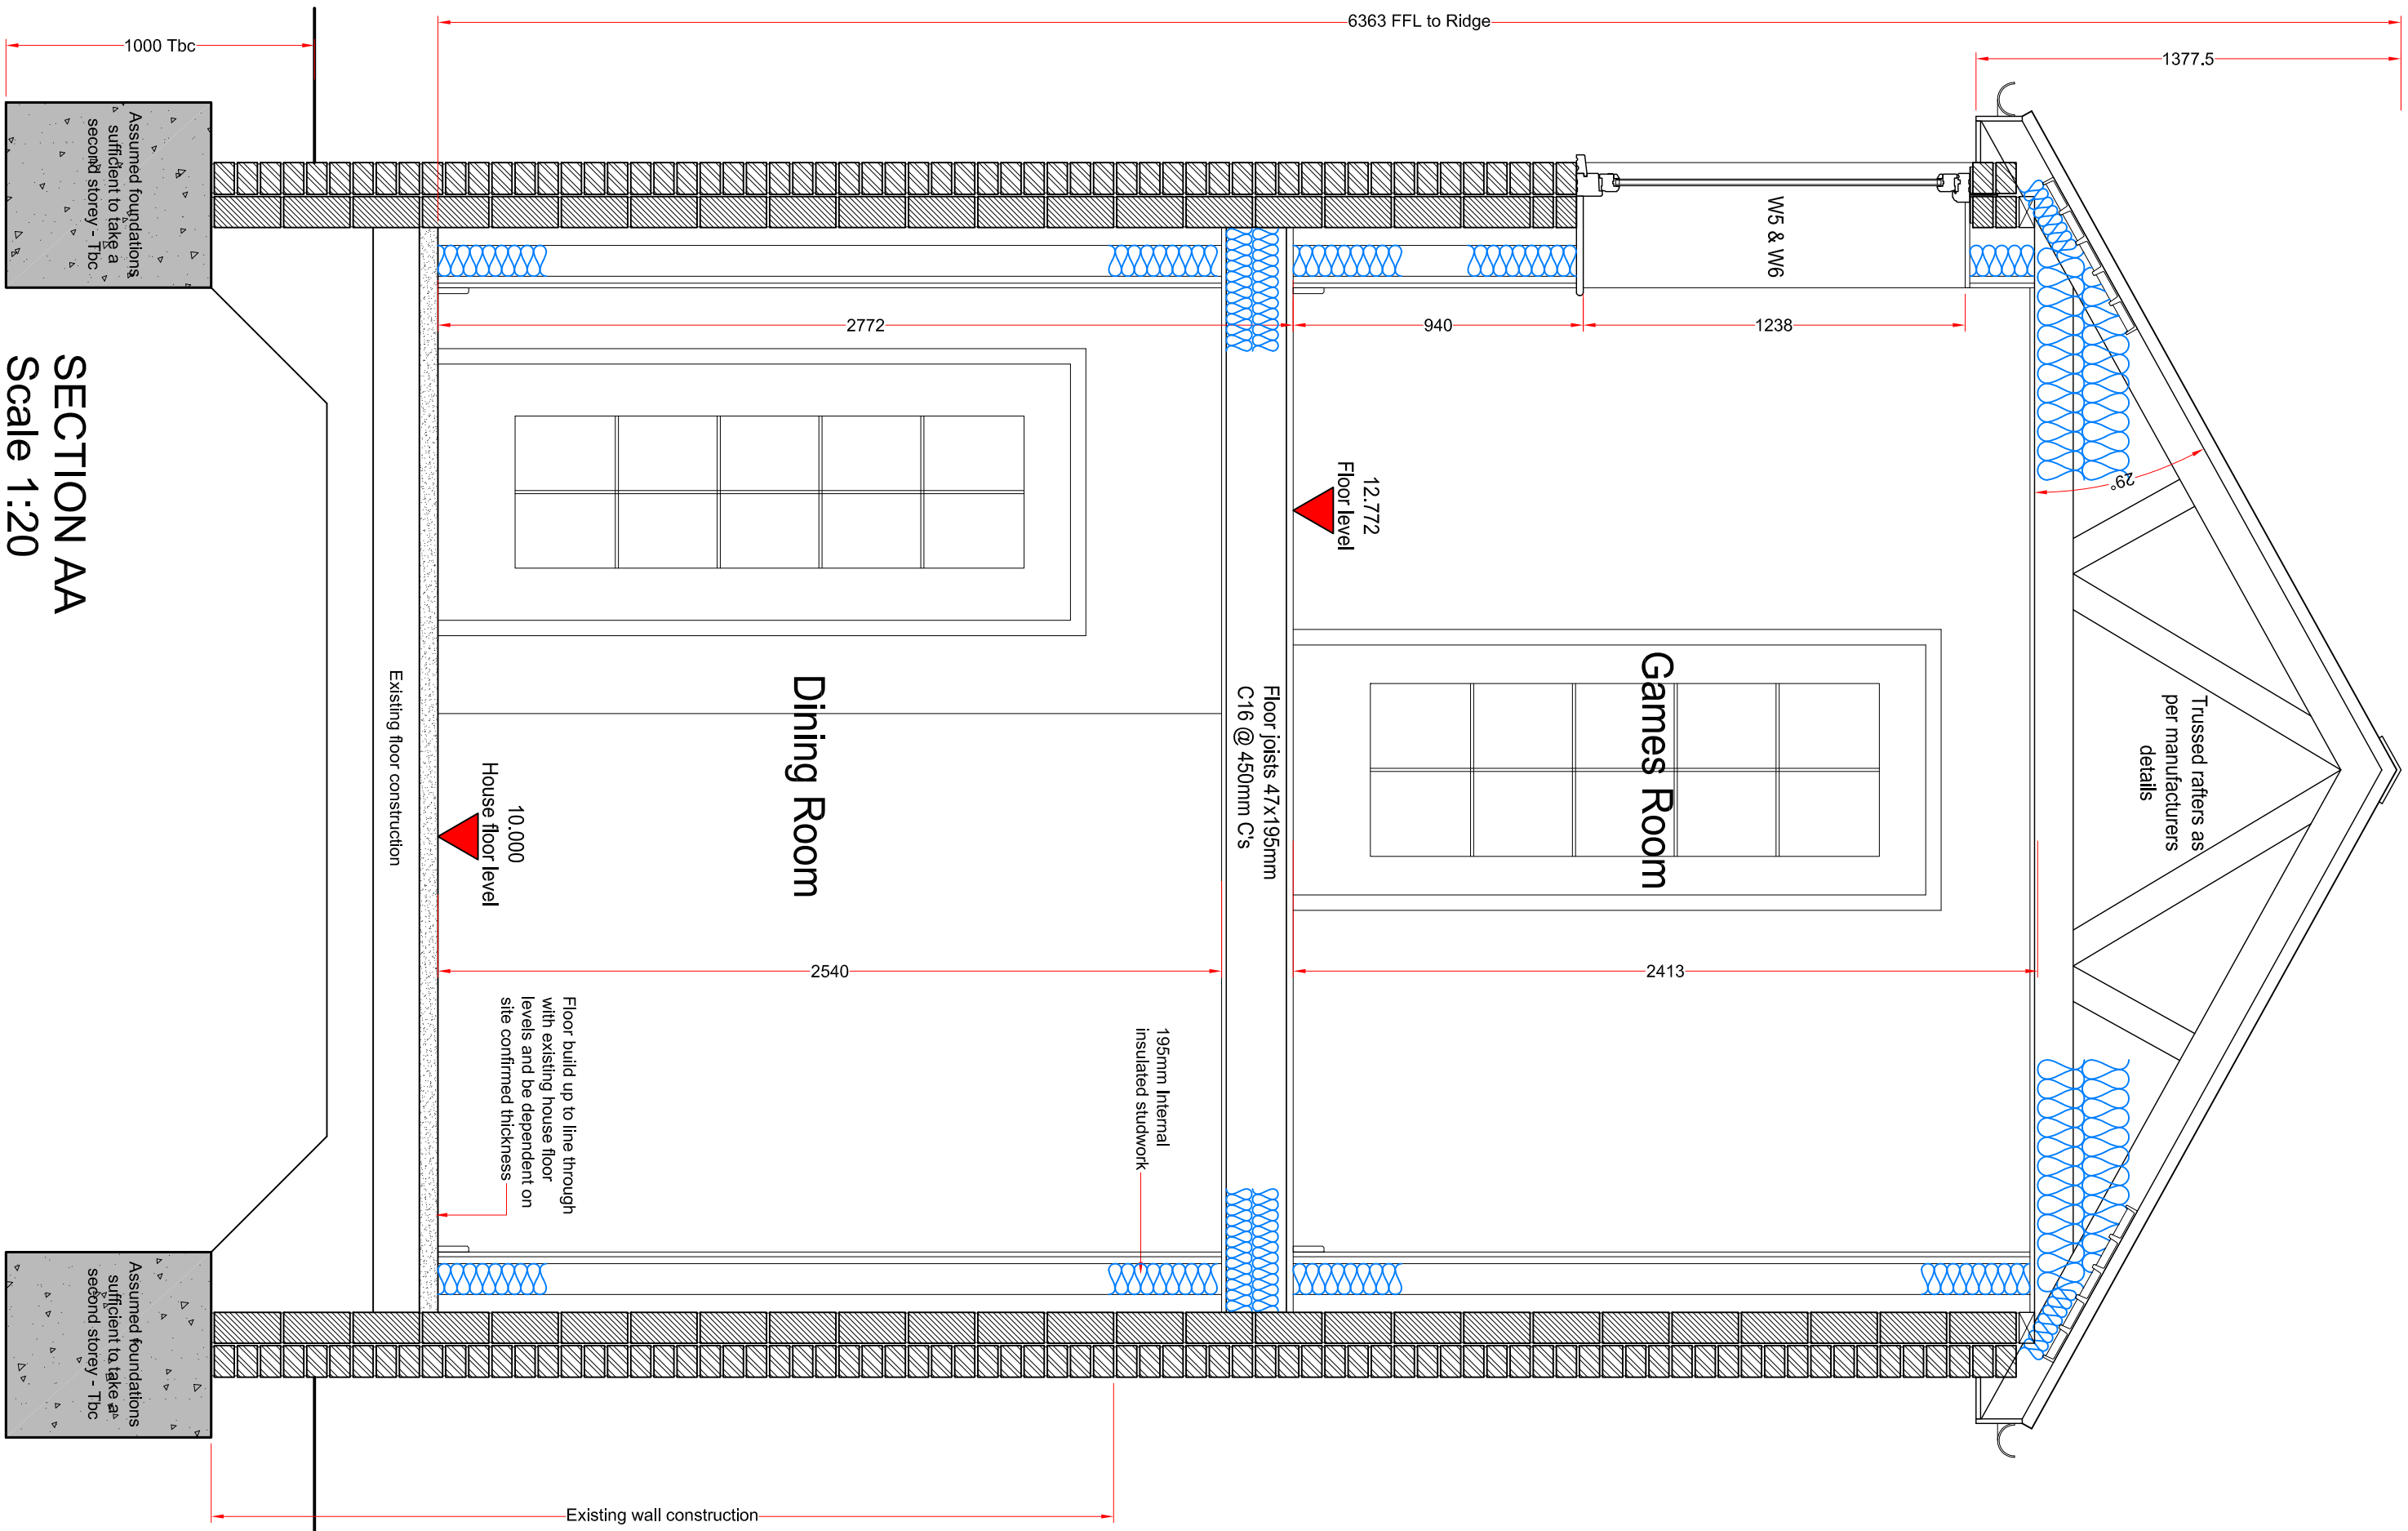

Scale 1:50

0

1

2

3

4

5m

...

Revisions

CLIENT Mr. & Mrs Haynes

A1
Sheet

PROJECT 9 STATION ROAD,
DESFORD, LEICS., LE9 9FN

2 STOREY SIDE/REAR EXTENSION

scale 1:20

job no. 1

date July 2023

rev.

.

T&L (077850 180612)