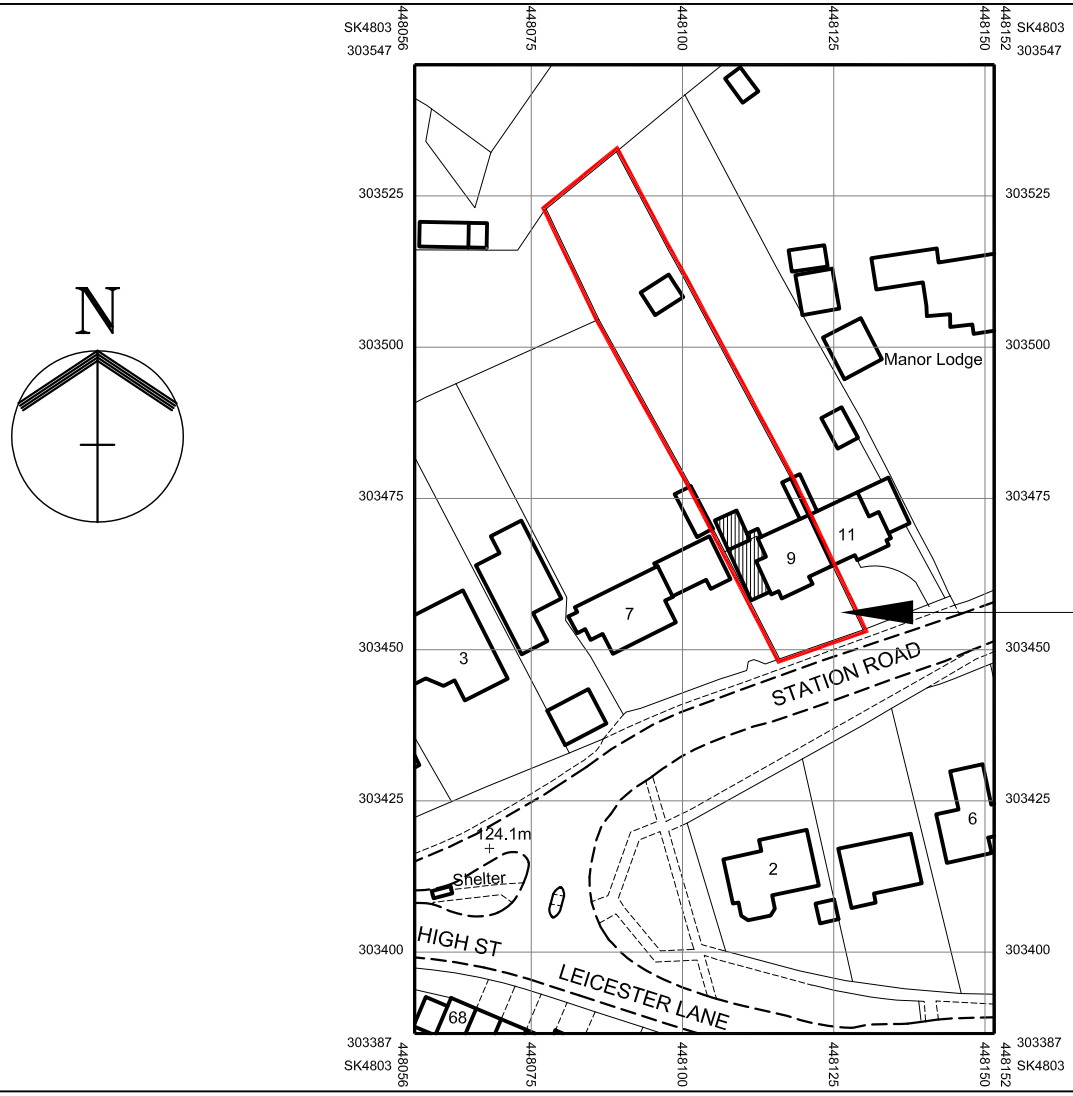


N

9 STATION ROAD
DESFORD
2 STOREY SIDE/REAR
EXTENSION

Scale 1:1250 0 10 15 20 30 40 50 60 70 80 90 100m

...

CLIENT Mr & Mrs Haynes		A4 Sheet
PROJECT 9 STATION ROAD DESFORD, LEICS., LE9 9FN LOCATION PLAN		

scale 1:1250	drawn JPP	drawing no. 5
job no. 1	date July 2023	rev. .
Tel (07850 160612)		

© Crown copyright 2019 Ordnance Survey 100053143
Cadastral data is subject to Crown copyright and is reproduced with permission of HM Land Registry.