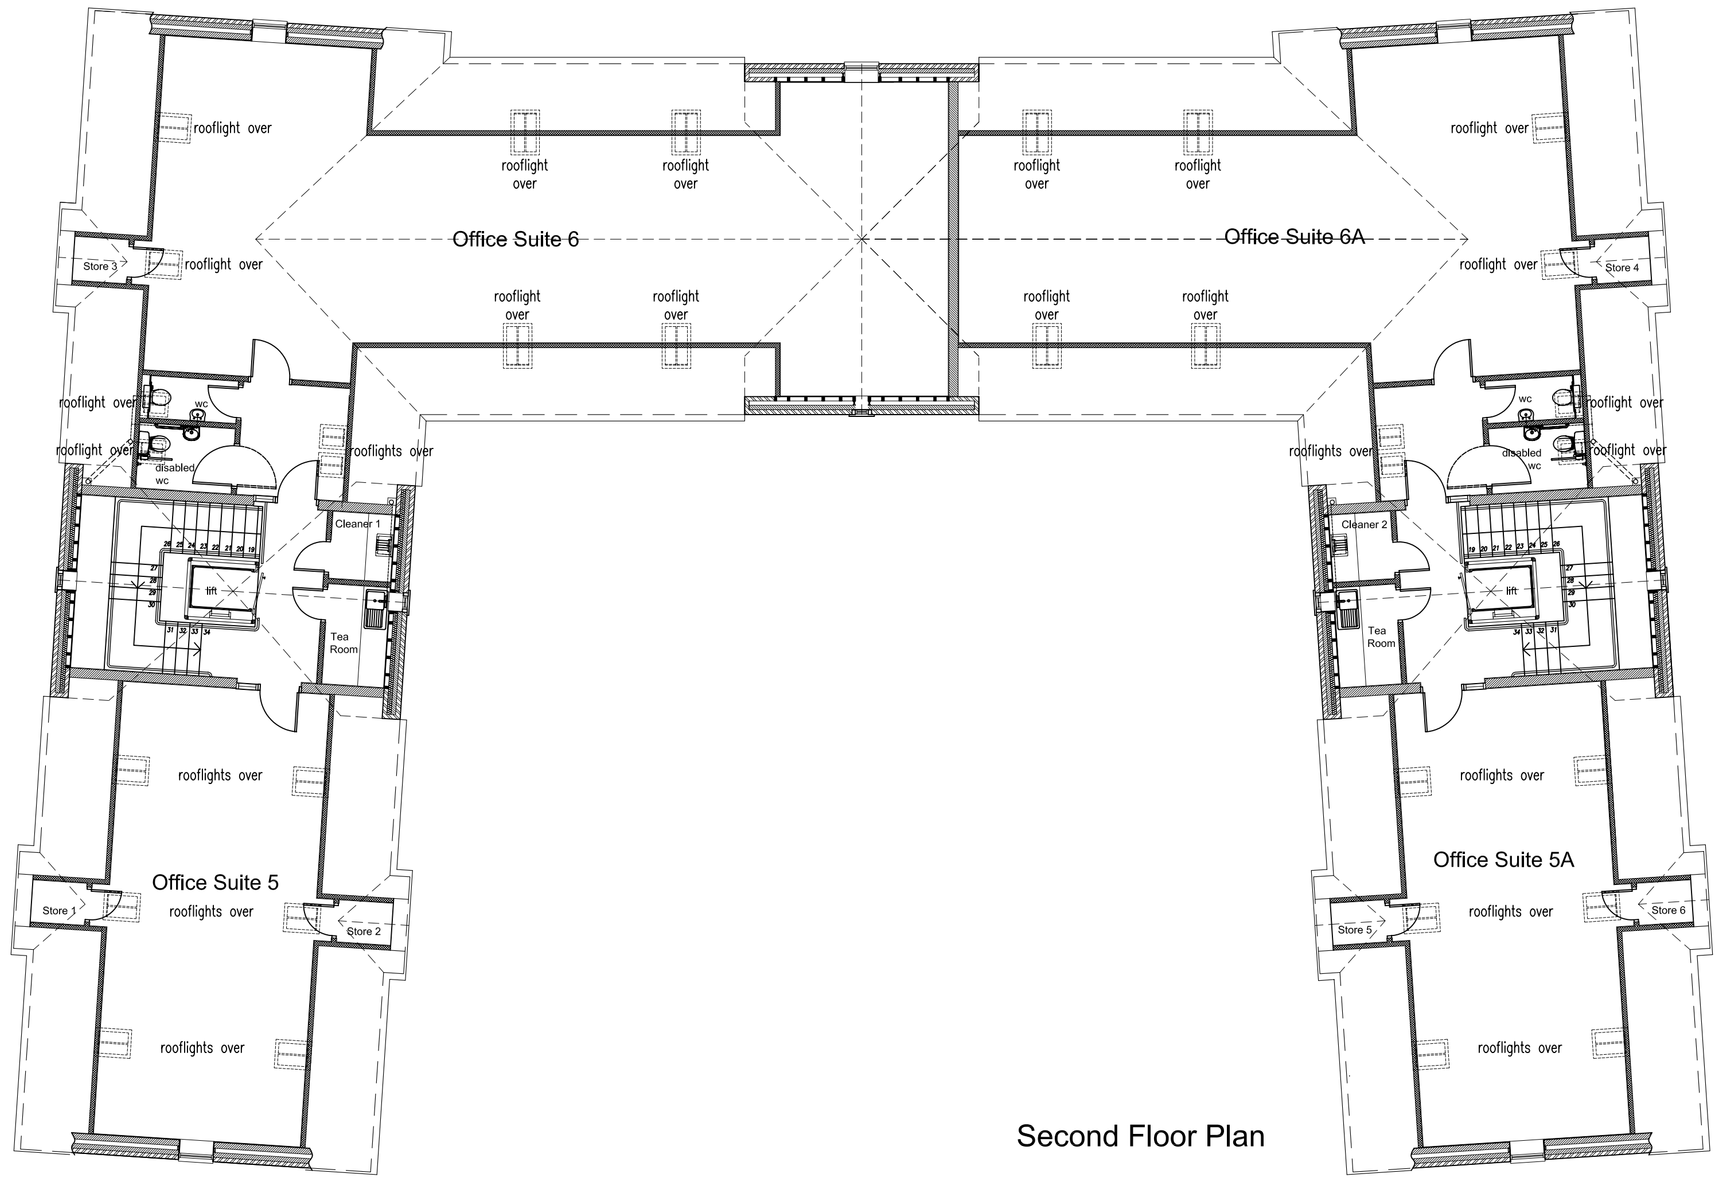

Second Floor Plan

REV	DESCRIPTION	DATE	DRN	CKD
A	Amendments to rooflight arrangement	22.12.08	JM	AH

Robothams Architects
The Old Library
12 Church Street
Warwick CV34 4AB
T 01926 493843
F 01926 495314
architects@robothams.co.uk
www.robothams.co.uk

robothams

PROJECT TITLE

OFFICE DEVELOPMENT
DESFORD HALL
LEICESTERSHIRE

DRAWING TITLE

SECOND FLOOR PLAN

STATUS	PLANNING				
SCALE	1:100	SHEET SIZE	A1	DRAWN	JM
DATE	December 2008			CHECKED	AH
DWG NO.	2287-303			REVISION	A