



EAST ELEVATION

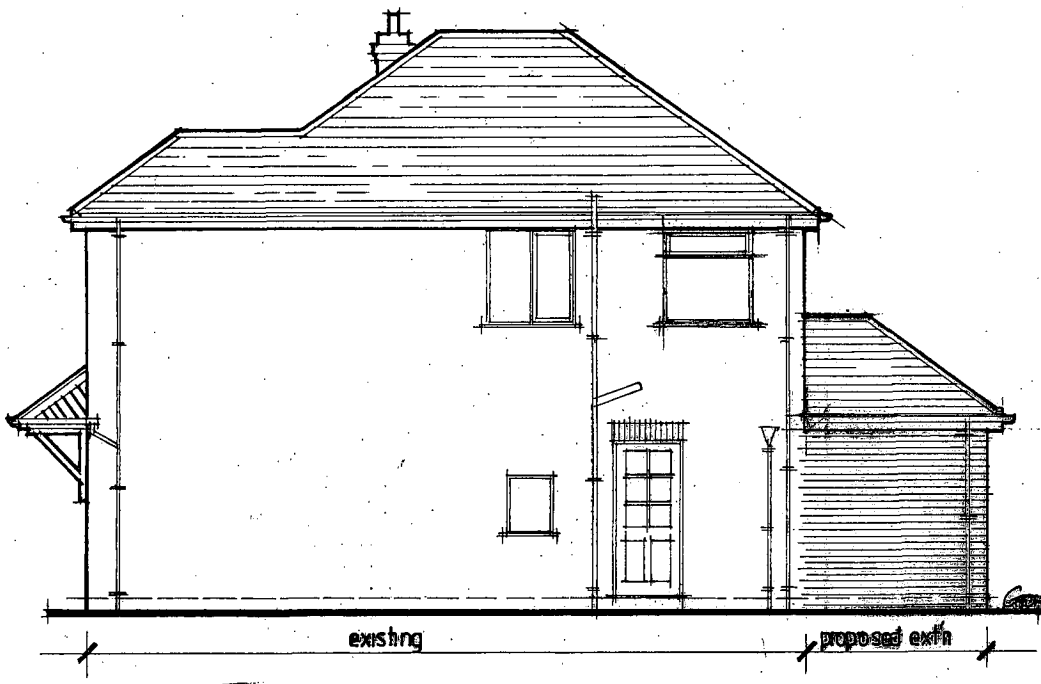


WEST ELEVATION


DEVELOPMENT SERVICES
19 JUN 2009
RECEIVED

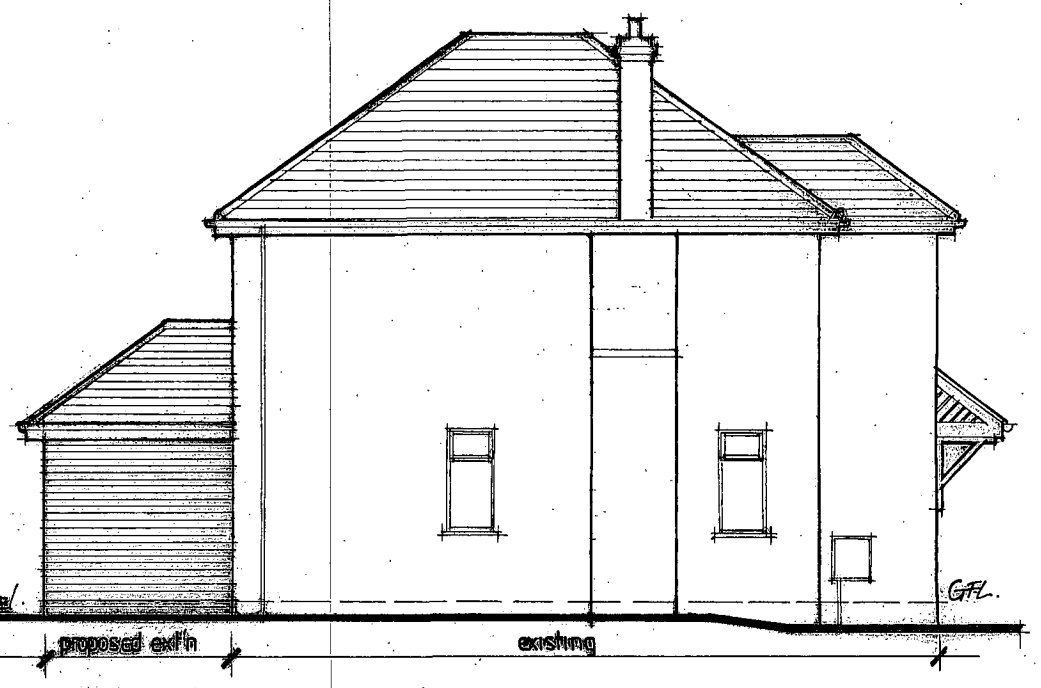


SOUTH ELEVATION

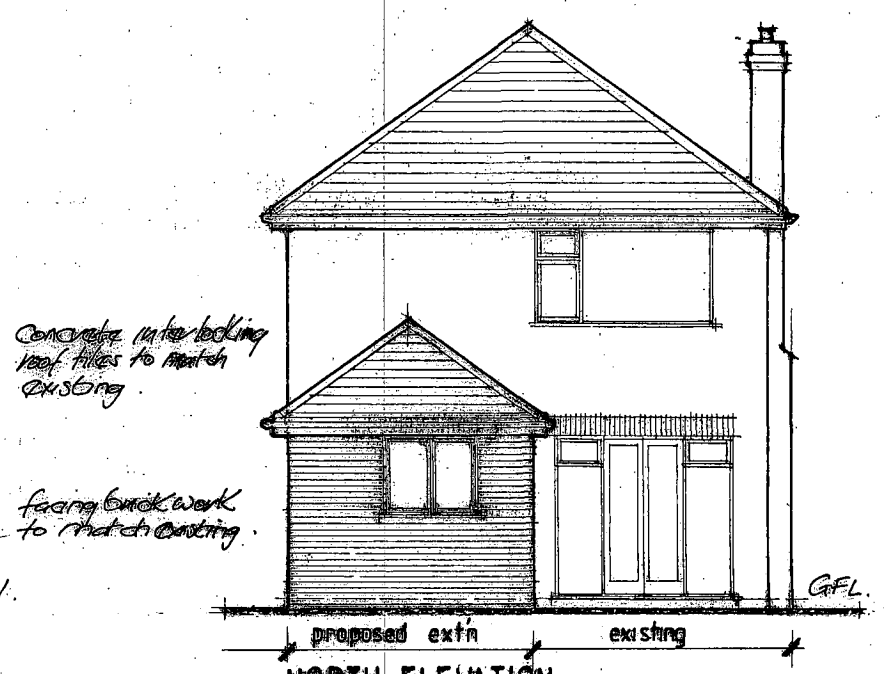

NORTH ELEVATION

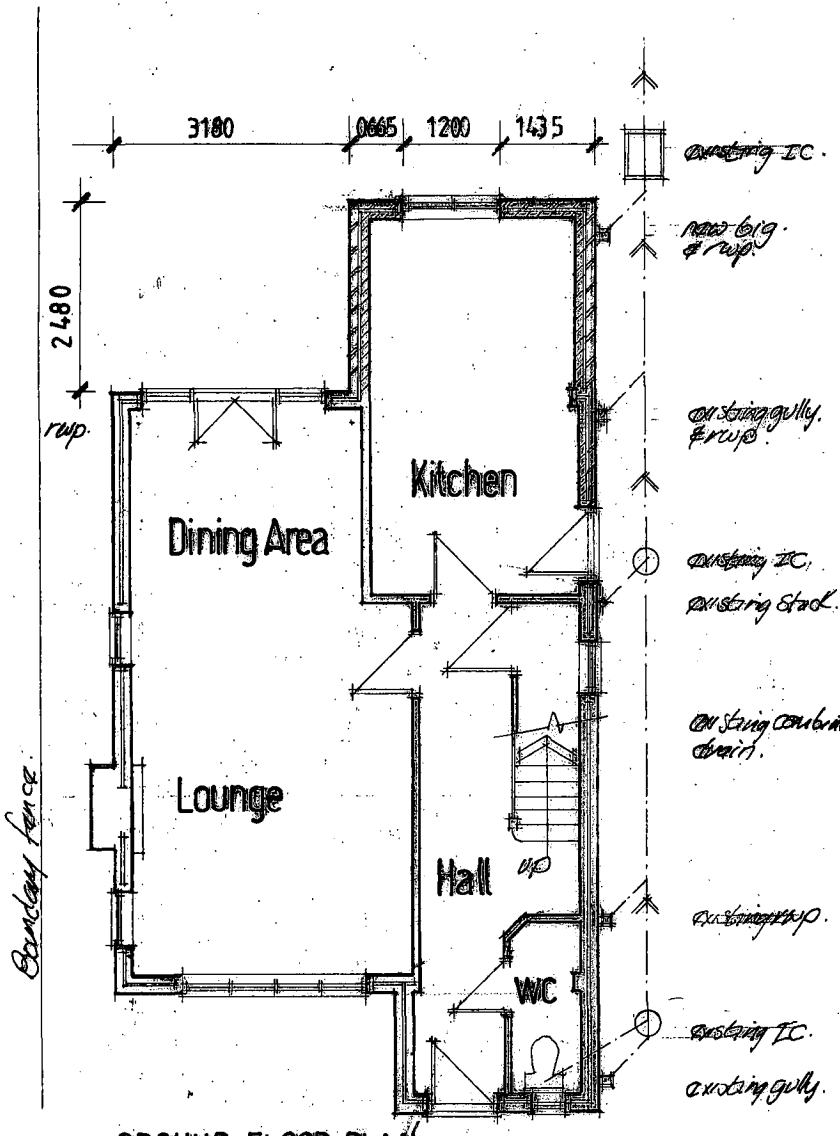

GROUND FLOOR PLAN

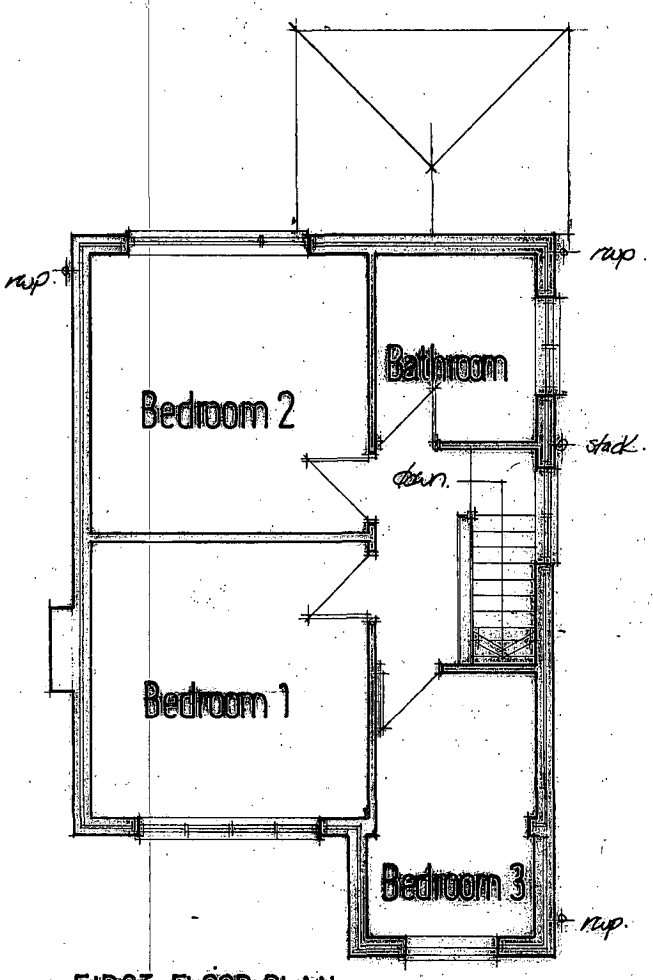

FIRST FLOOR PLAN

PLANS AND ELEVATIONS

Proposed Kitchen Extension at No 98 Barton Road Barlestone Nuneaton Warks CV13 0ER for Mr & Mrs D Archer

dwg no 557 07
scale 1:100
date June 09

DESIGNS 71 Station Road Stoke Golding Nuneaton Warks CV13 6EY tel 01455 212257