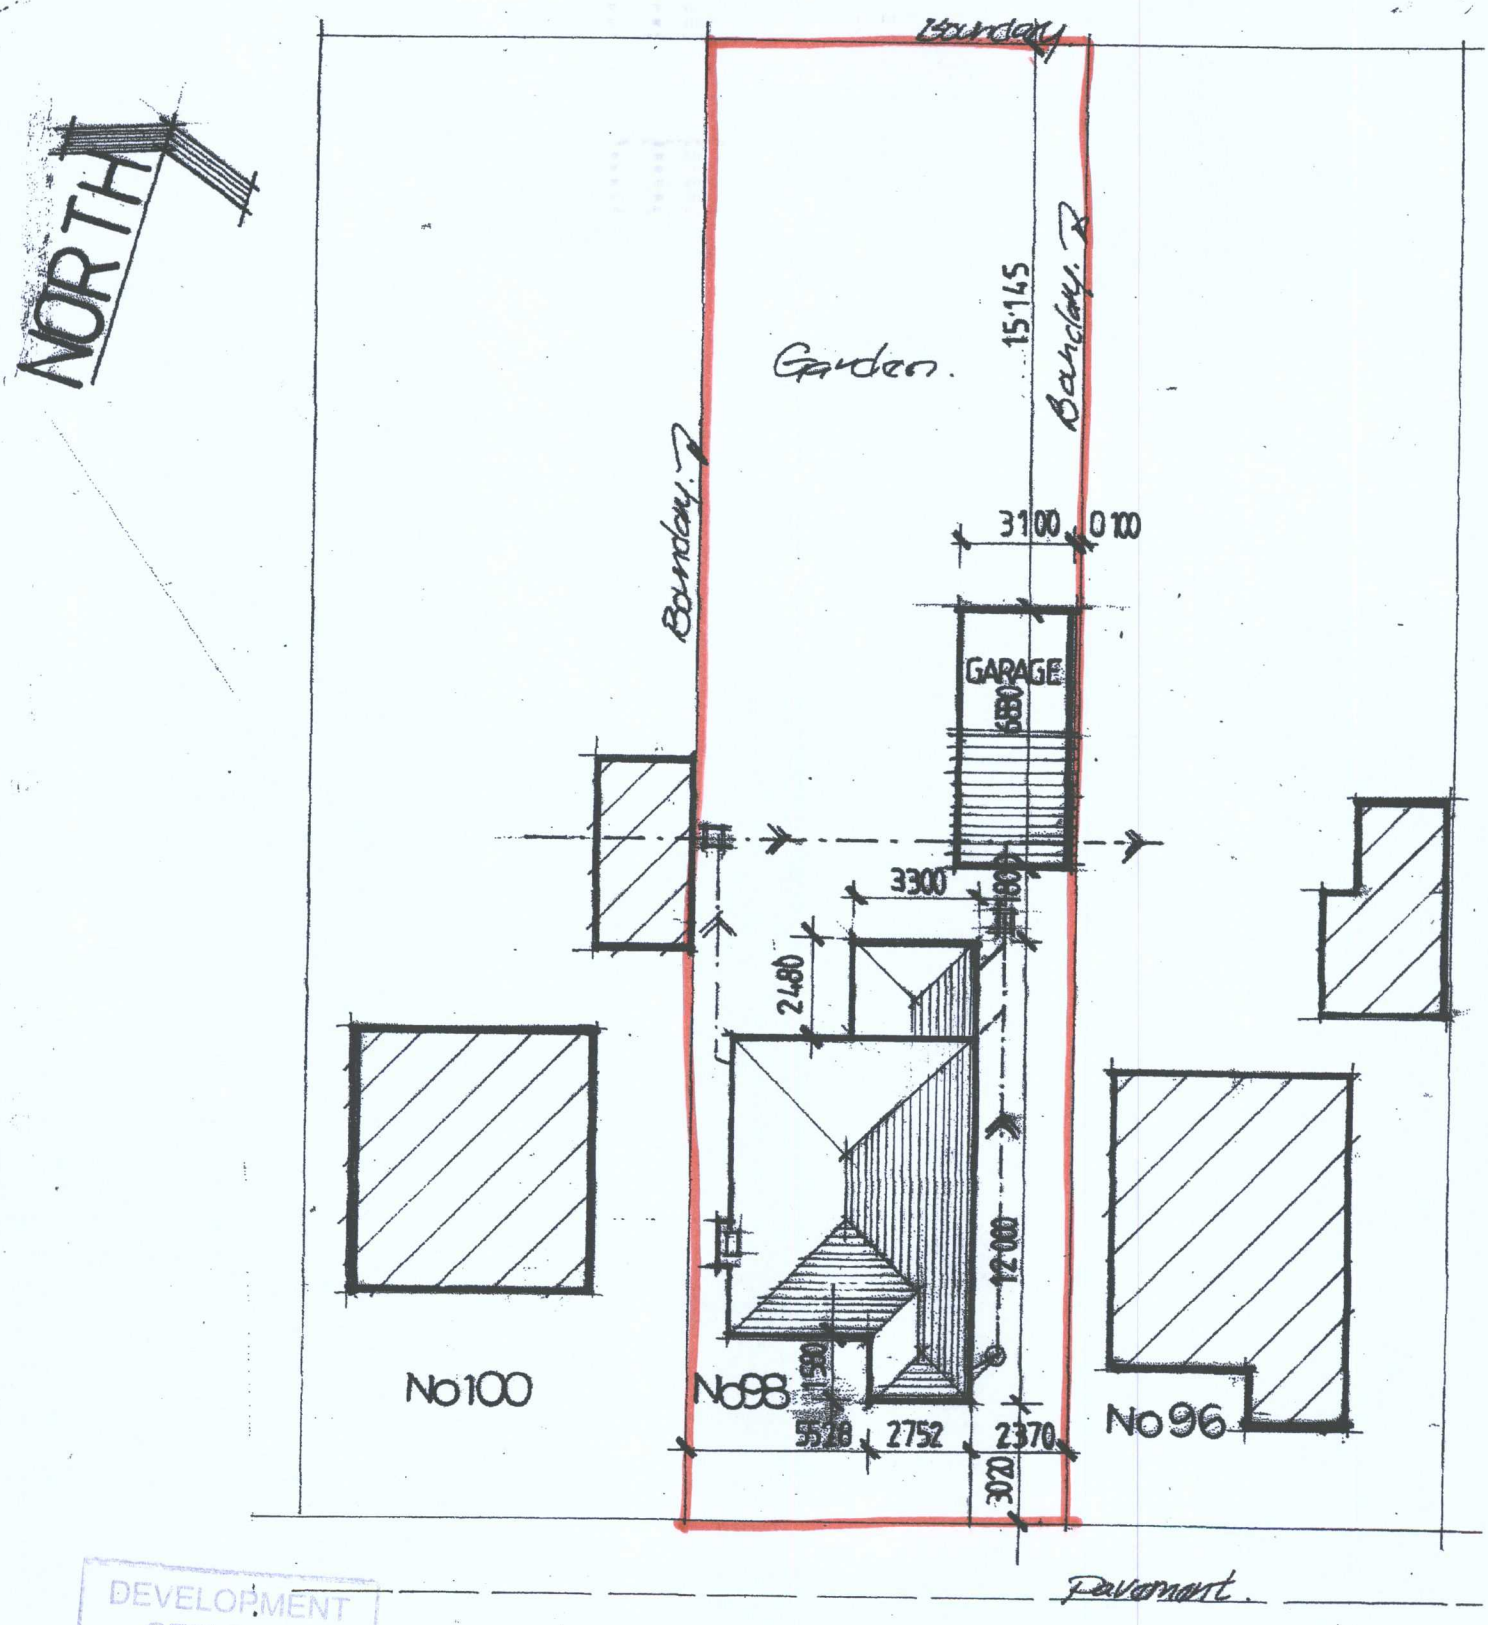


DEVELOPMENT SERVICES
19 JUN 2009
RECEIVED

PROPOSED SITE PLAN
scale 1:200

dwg no 5570 4 A

Proposed Alterations to No 98 Barton Road Barlestone Nuneaton Warks CV13 0ER