DEVELOPMENT SERVICES
0 9 DEC 2009
RECEIVED

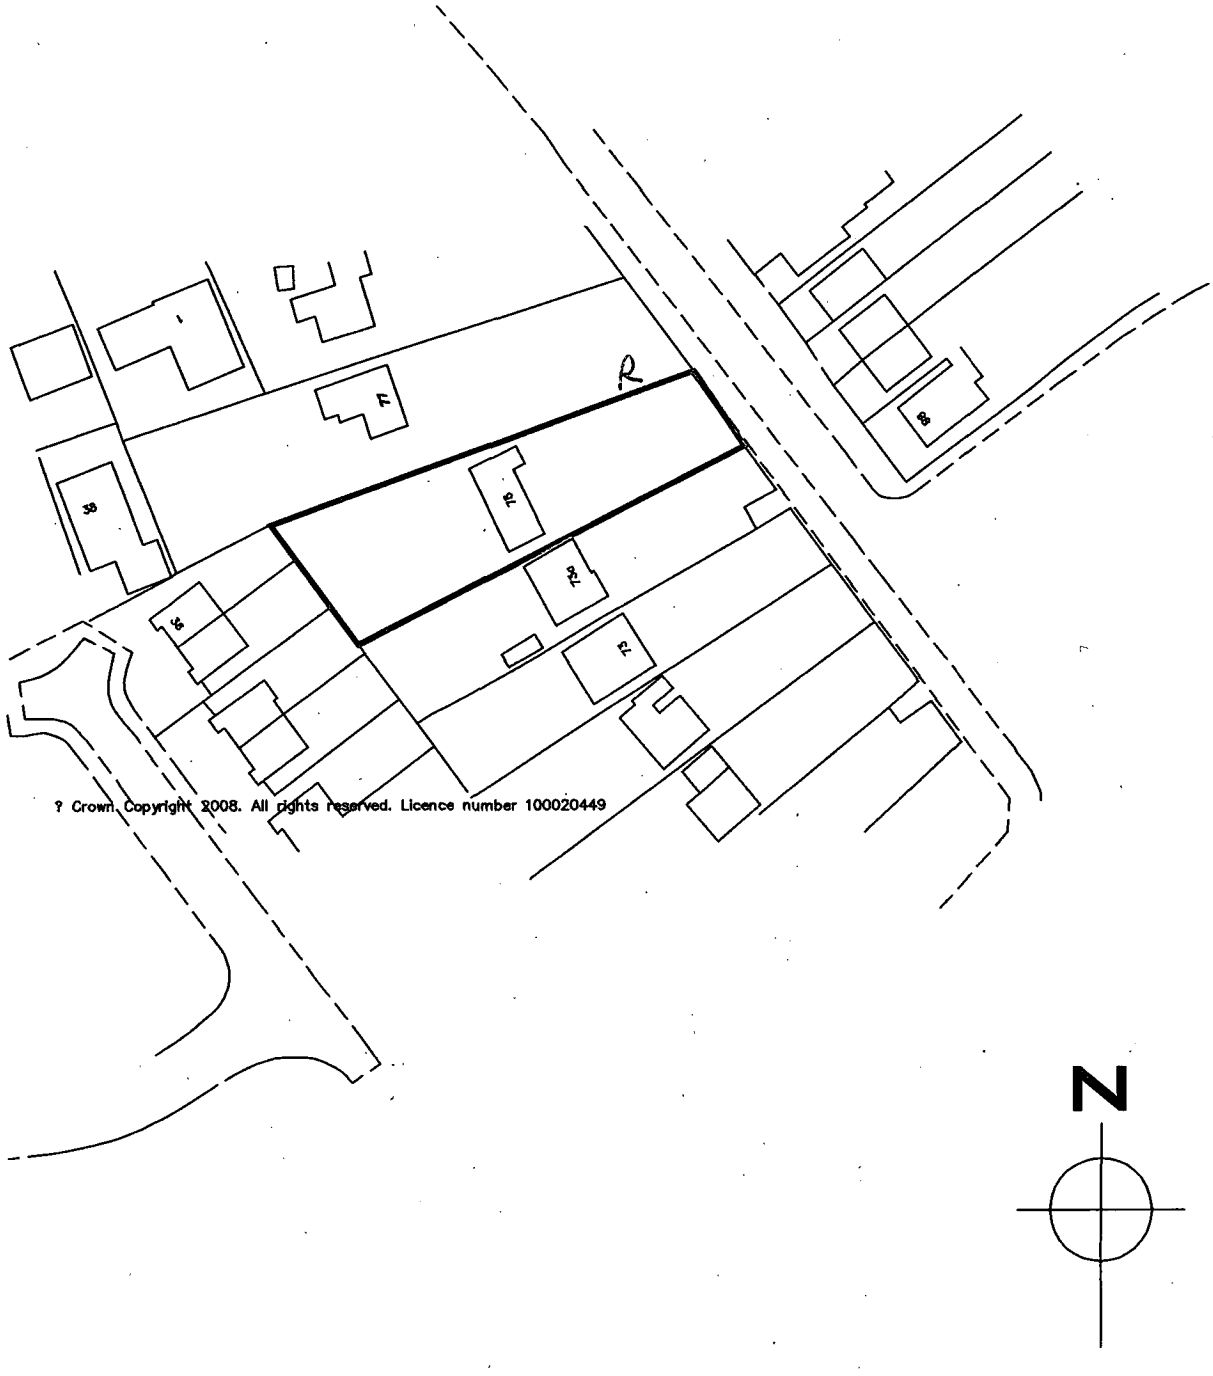

LOCATION PLAN
75 HOLLYCROFT - HINCKLEY - LEICESTERSHIRE

SCALE: 1:1250 @ A4	DRAWN: MAP
DATE: 30.11.2008	STATUS: PLANNING
DRAWING NO. 01-LOC	REVISION: -