


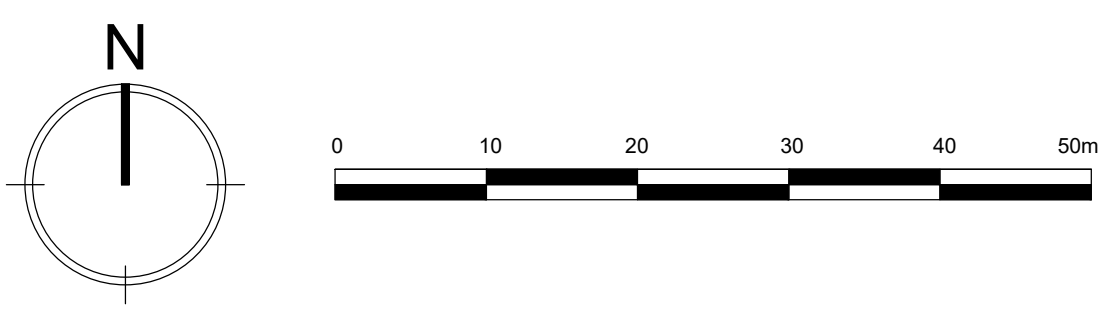

LEGEND

Proposed Footpath

Proposed Carriageway

Proposed Raised Table

Traffic calming

Proposed Verge
Area for adoption = 47.8m2

Proposed Block Paving

Proposed Site Boundary

Speed Control Measure Distance


Committed sum acceptable for proposed verges, block paved areas & trees in highways land regarding specification of tree conforms to Highways Design Guide.

P03 Updated to new planning layout 25.05.2023

P02 Submitted for Planning 09.11.2022

P01 Submitted for Planning 26.08.2022

Rev	Description	Date

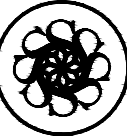

DAVIDSONS

Wilson House, Leicester Road, Ibstock,
Leicestershire. LE167 6HP
T: 01530 261 444 F: 01530 267 101
www.davidsonsgroup.co.uk
E: info@davidsonsgroup.co.uk

Development:

Land off Wykin Lane,
Stoke Golding

Drawing Ref:

Highways Layout - Sheet 1

Drawing Status: Planning

Drawn: MS

Checked: MS

Date: Aug 2022

Scale: 1:500

Signed Off: IP

Rev: P03

Job Ref: 1189_102