


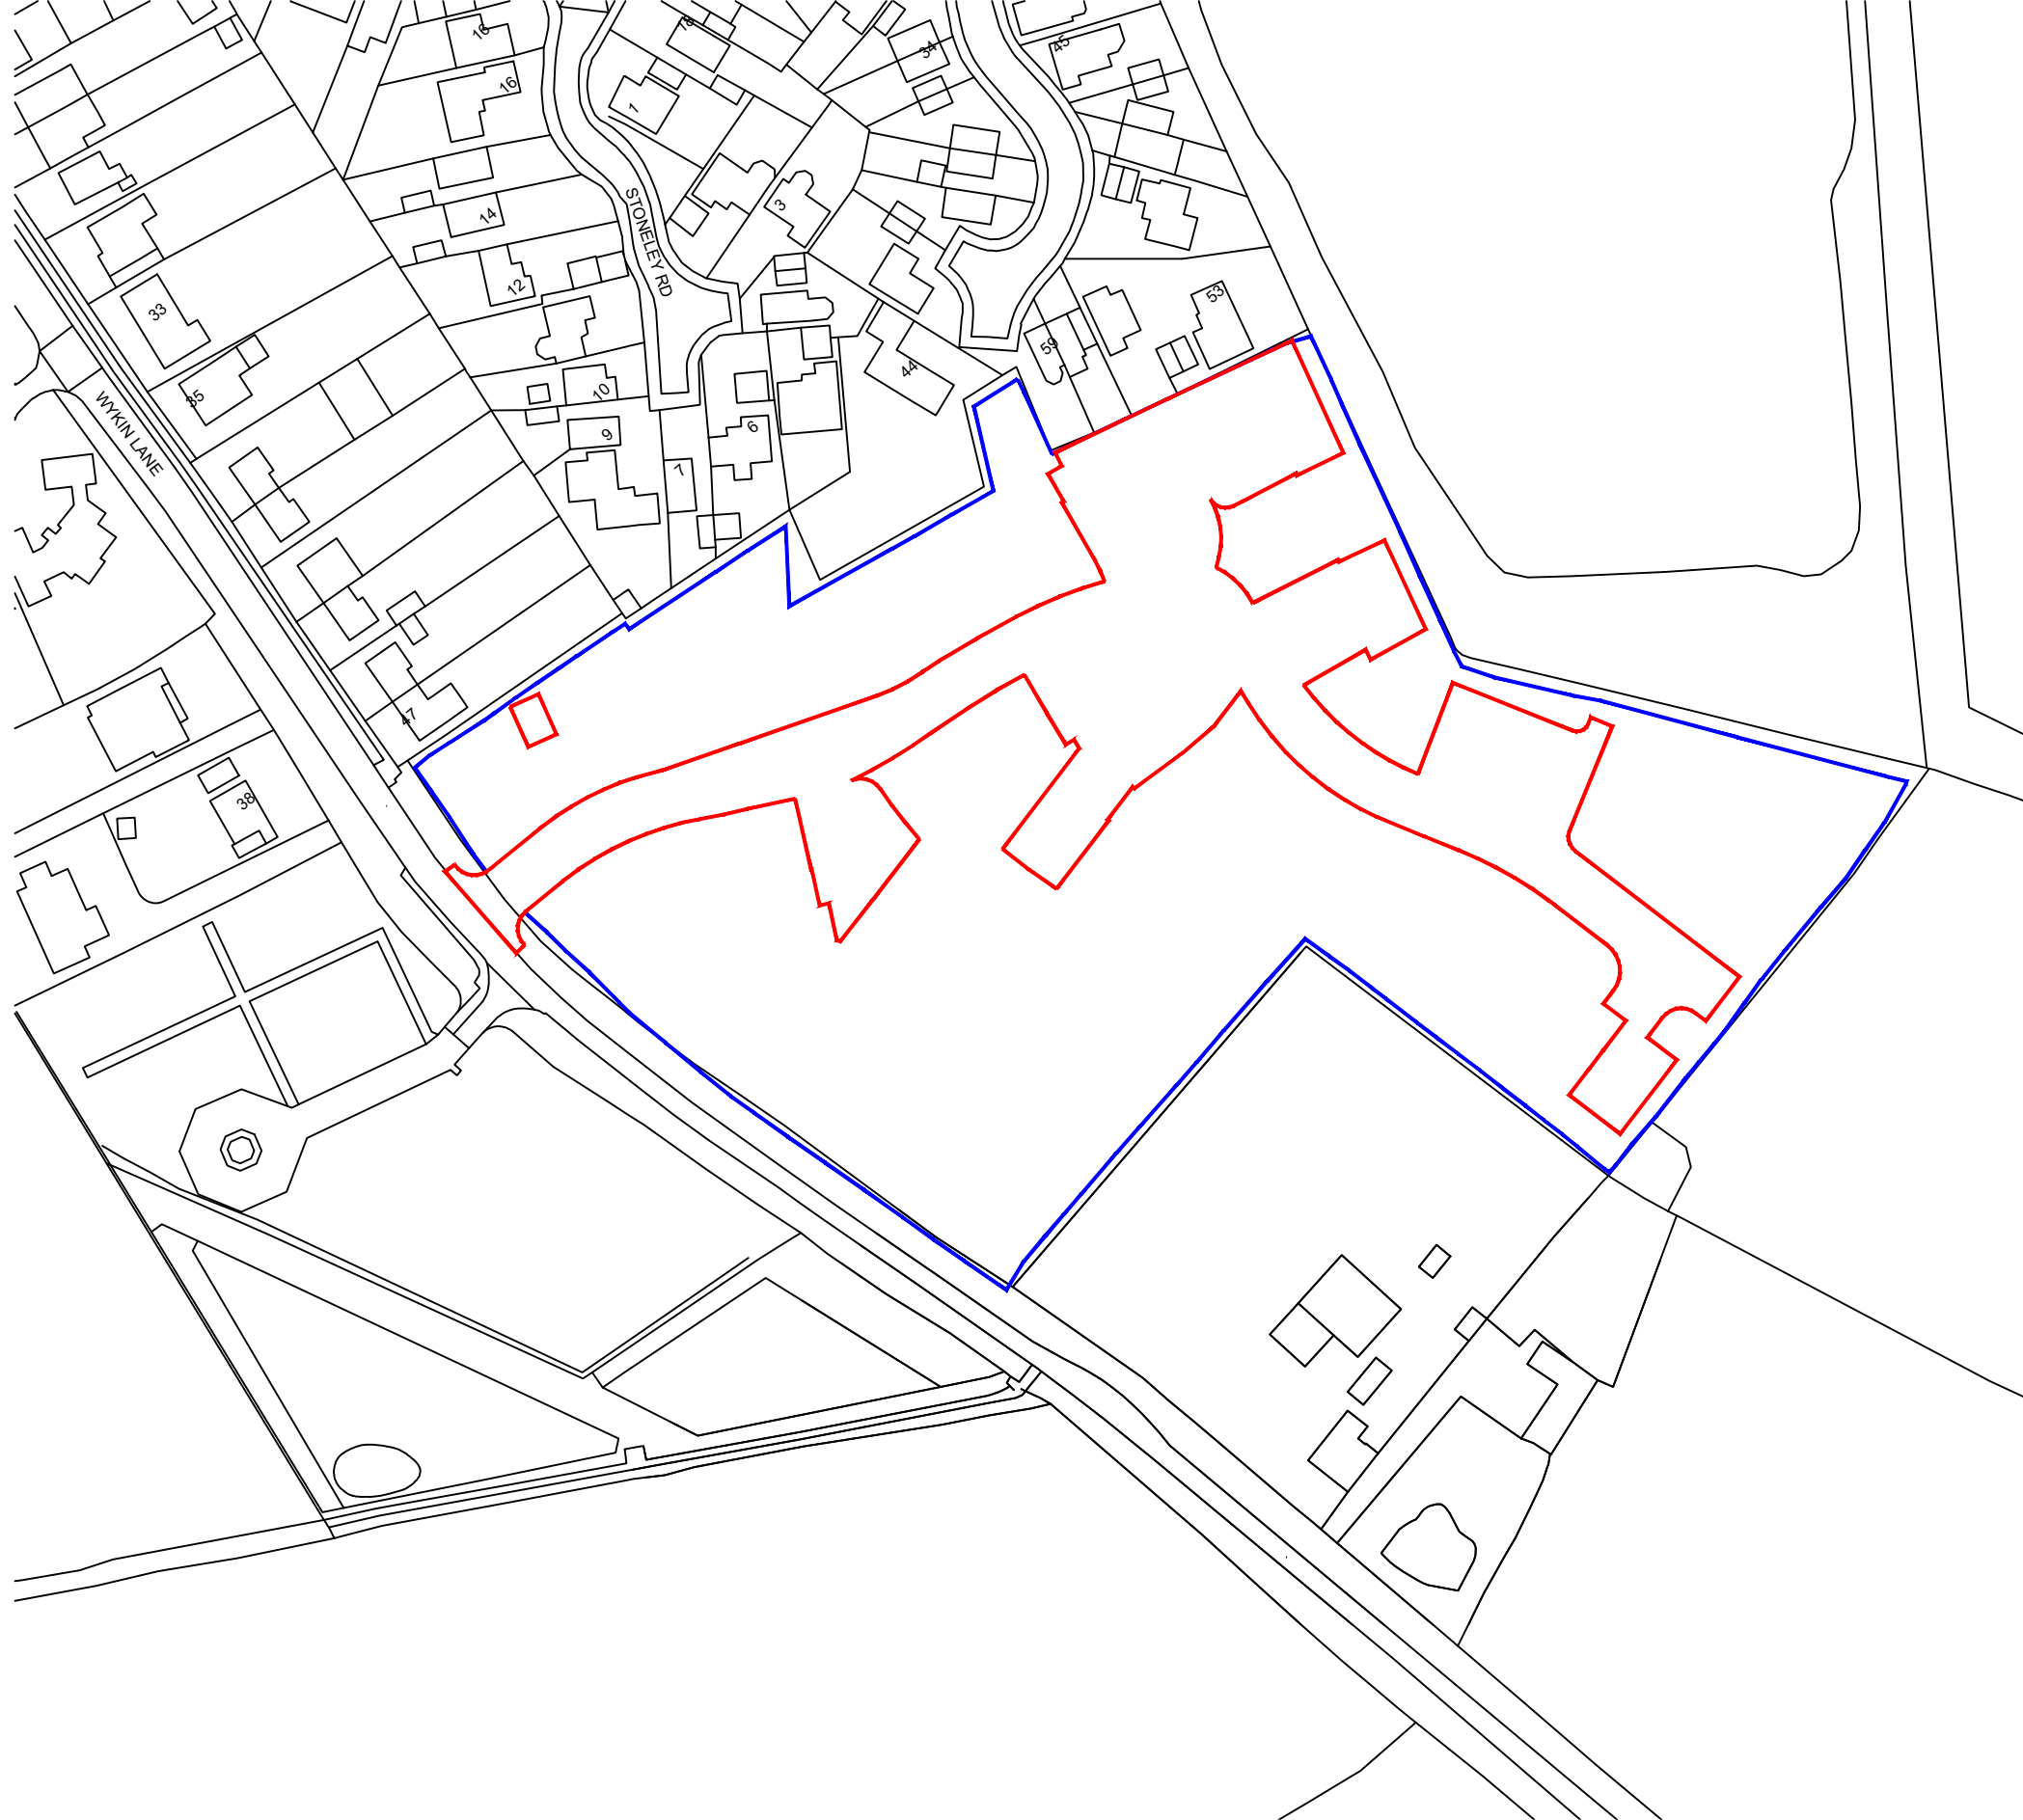

- : DDL Site Boundary
- : Proposed Application Boundary.

Development: Land off Wykin Lane, Stoke Golding


Drawing No: Location Plan - 400

Scale: 1:1250 Date: 02.06.2023 Drawn: MS Checked: MS

Rev: P01

Description: Red Line Updated

Date: 25.05.23

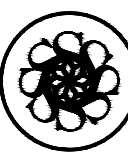

DAVIDSONS