


Site boundary

Land also under the control of the applicant

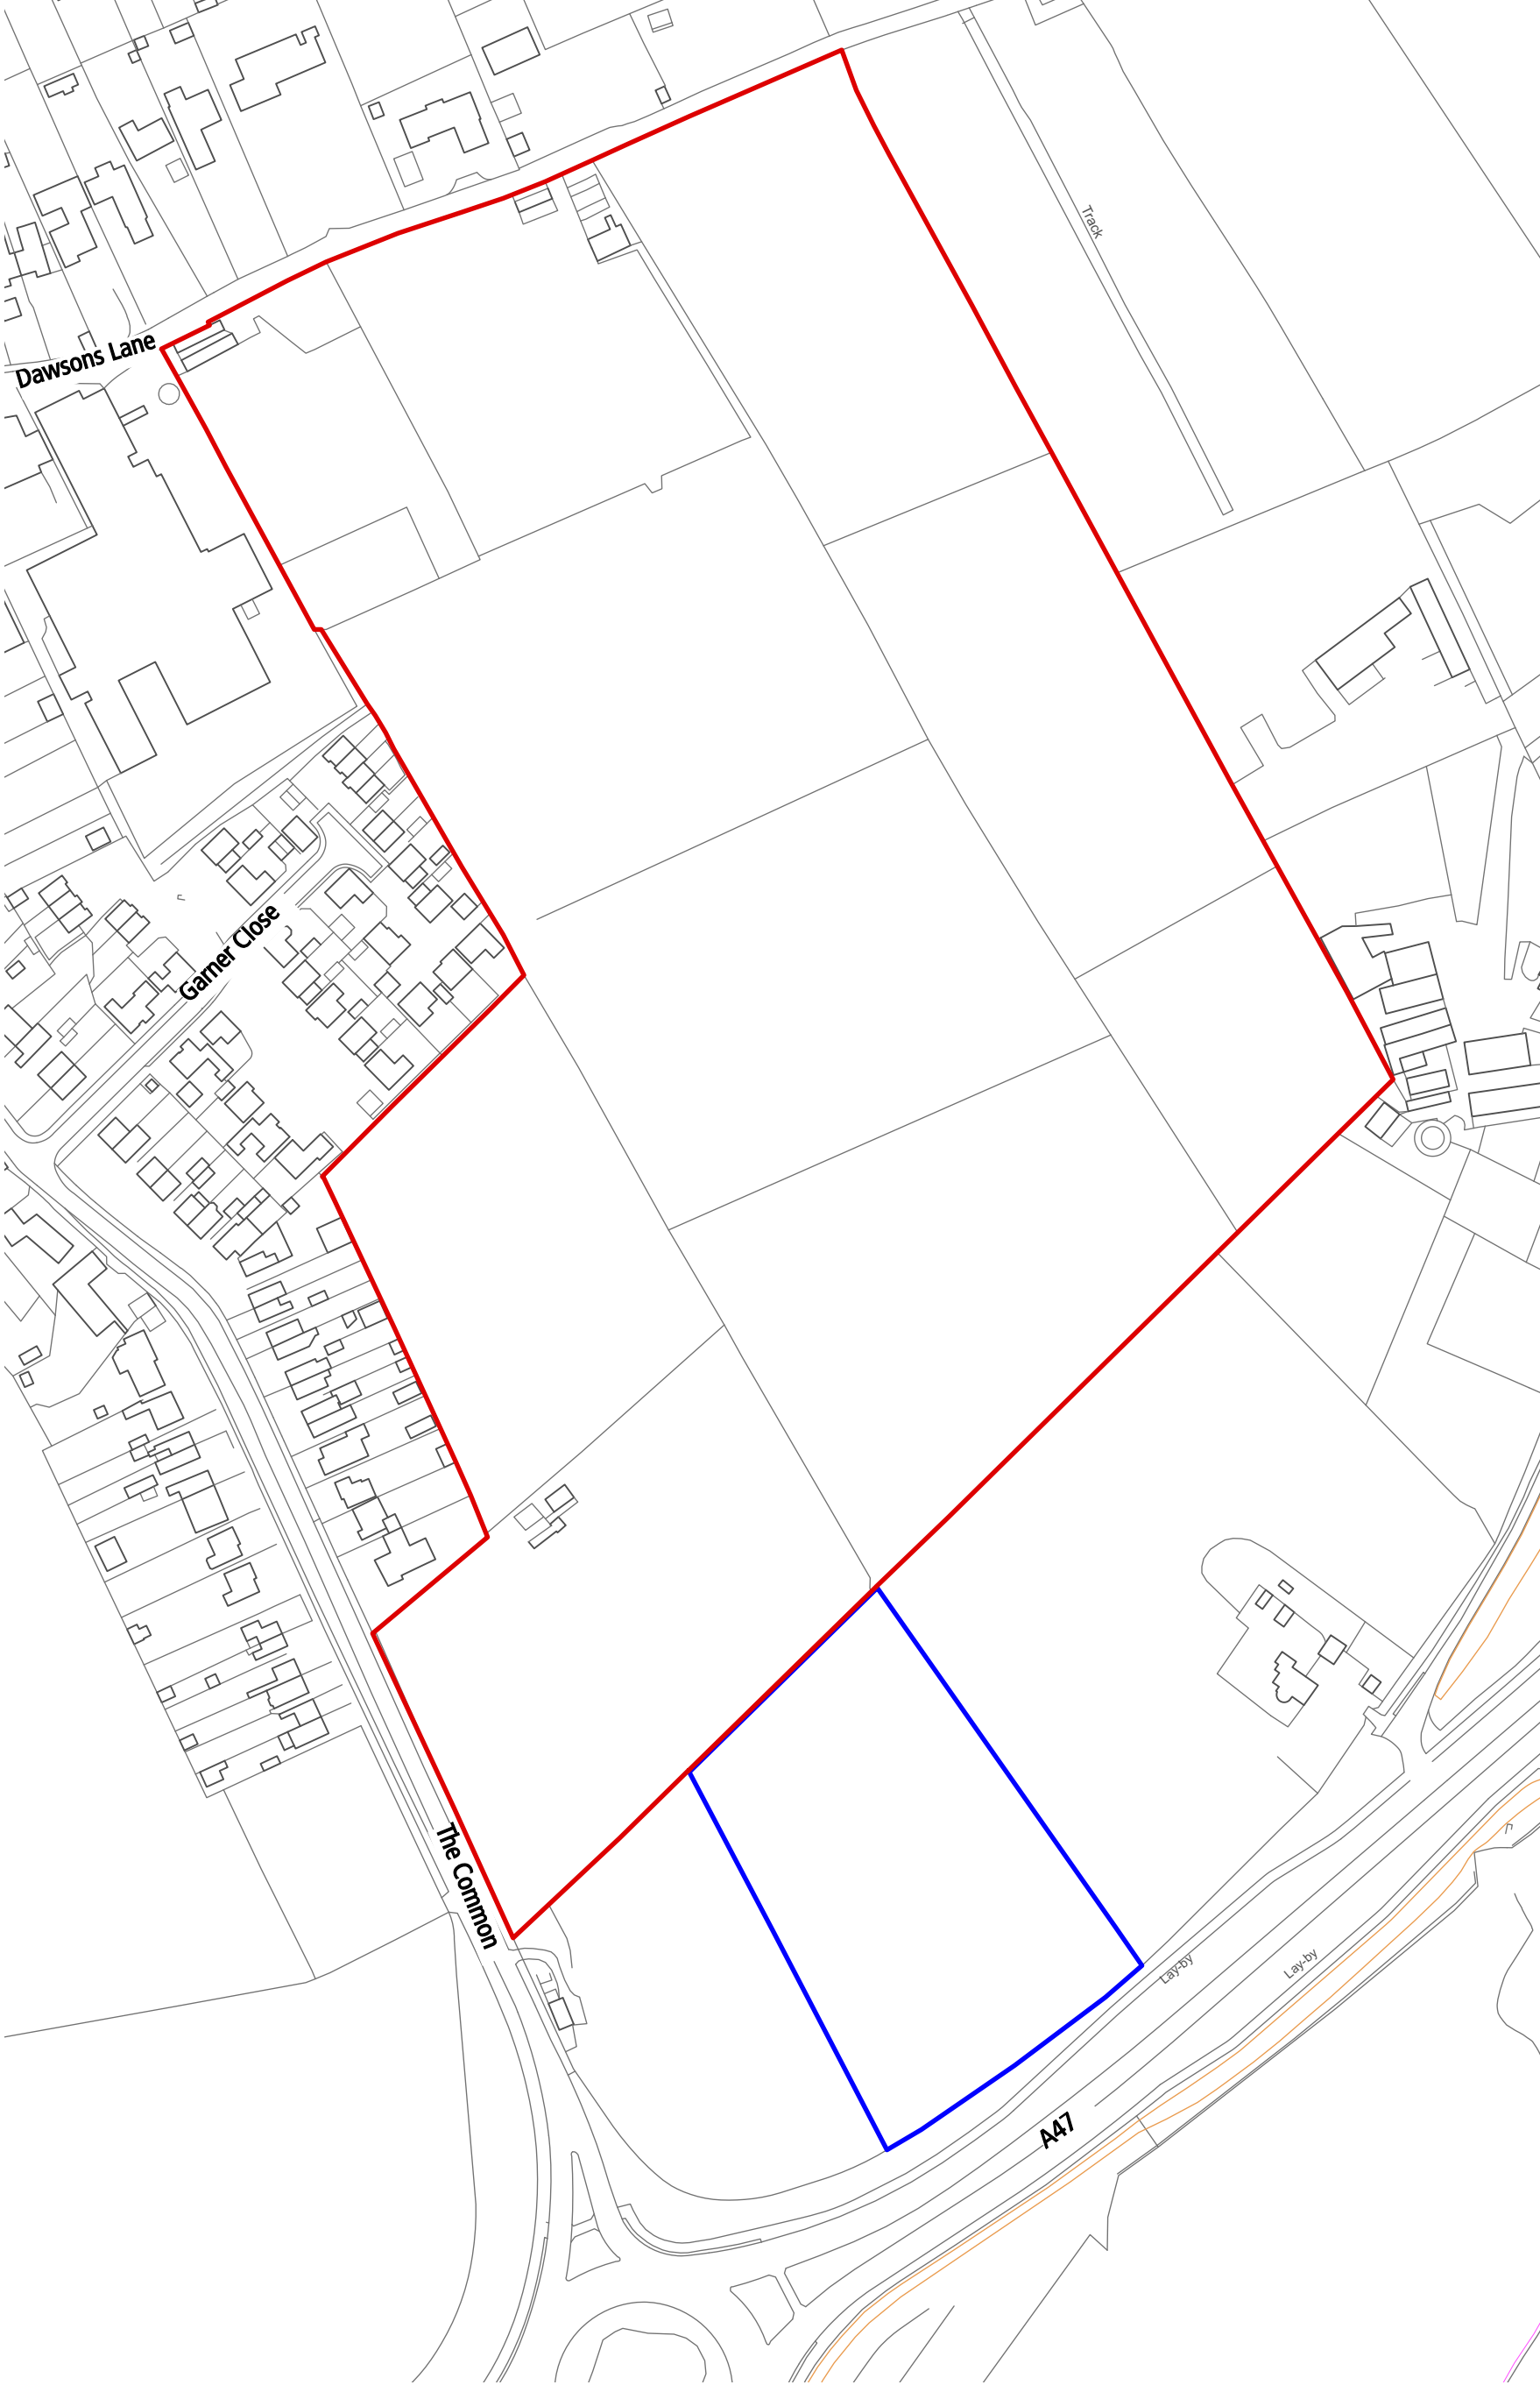

client:
Harrow Estates

project:
Land East of The Common, Barwell

drawing title:
Site Boundary Plan

urbandesignbox.co.uk

Copyright of Urban Design Box. This drawing is for illustrative purposes only and should not be used for any construction or estimation purposes. No liability or responsibility is accepted arising from reliance upon the information contained within this drawing. DO NOT SCALE DRAWINGS FOR CONSTRUCTION PURPOSES.

job number:
HAR102

scale
1:2000 @ A3

date:
November 2023

drawing number:
1001D

drawn
AJ

status:
Preliminary

n

1:2000

0

100m

Urban Design Box

UDB