




Tree Schedule			
Tree Number	Species	RPA Radius	Category
1T	Ash	9.6m	B2
2T	Field Maple	8m	B2
3T	Common Oak	7.8m	A2
4T	Common Oak	10.2m	A2
5T	Ash	13.2m	B2
6T	Common Oak	10.8m	A2
7T	Ash	12m	B2
8T	Ash	12m	C3
9T	Ash	8.4m	B2
10T	Ash	8.1m	C1
11T	Ash	8.4m	B3
12G	Group of Common Oak and Ash		A3
13G	Mixed Native Hedge		B3
14G	Mixed Native Hedge		B3
15G	Mixed Native Hedge		B3
16G	2x Field Maple		C1
17G	Mixed Species Group		A3
18G	Mixed Native Hedge		B3
19G	Former Native Hedge		C2
20T	Ash	9.6m	C2
21T	Ash	10.2m	B3
22T	Ash	9.6m	C3
23G	Former Native Hedge		B3
24T	Common Oak	10.2m	A3
25G	Former Native Hedge		C2
26T	Ash	4.8m	U
27T	Ash	6.3m	U
28G	Former Native Hedge		C1
29T	Common Oak	9.6m	B2
30T	Ash	3.6m	C2
31T	Ash	11.4m	B1
32T	Ash	4.8m	B1
33T	Common Oak	10.2m	C3
34T	Common Oak	6.6m	A2
35T	Ash	7.2m	C3
36T	Common Oak	11.4m	A3
37T	Common Oak	9m	A3
38G	Native Hedge		B3
39T	Common Oak	13.8m	A3
40T	Common Oak	7.2m	A2
41G	Native Hedge		B3

42T	Ash	13.2m	B3
43G	Native Hedge, Sycamore and Common Oak		B3
44G	Former Native Hedge		B3
45G	Former Native Hedge		B3
46G	Group of Aspen		C1
47G	Former Native Hedge		C2
48G	Former Native Hedge and Common Oak		B3
49T	Ash	9m	B2
50T	Common Oak	10.8m	A3
51T	Ash	6m	U
52T	Ash	8.4m	U
53T	Common Oak	10.2m	A2
54G	Former Native Hedge		B3
55T	Elm	6.3m	C3
56T	Field Maple	3.6m	B2
57T	Ash	4.8m	C1
58T	Ash	10.5m	B2
59T	Ash	9.6m	C3
60T	Ash	12.6m	C3
61T	Ash	4.8m	U
62G	Sycamore and Ash		B2
63G	Bramble and Damson		C3
64G	Fragmented Former Hedge		C2
65G	Former Field Boundary Hedge		B3
66G	2x Sycamore		C1
67G	2x Elderberry		U
68H	Native Hedge		B3
69H	Native Hedge		B3
70G	Native Hedging		B3
71T	Pear	3.9m	C1
72G	Lapsed Native Hedging		B3
73G	Lapsed Native Hedging		B3
74G	4x Wild Cherry with Elderberry		C2
75H	Native hedging		B3
76T	Ash	5.1m	C1
77G	Mixed Species hedgerow and Trees		B3
78T	Purple Leaf Plum	3m	C1
79H	Hawthorn, elder		B3
80G	Field maple and sycamore		B3
81G	Ash and sycamore		C3

KEY

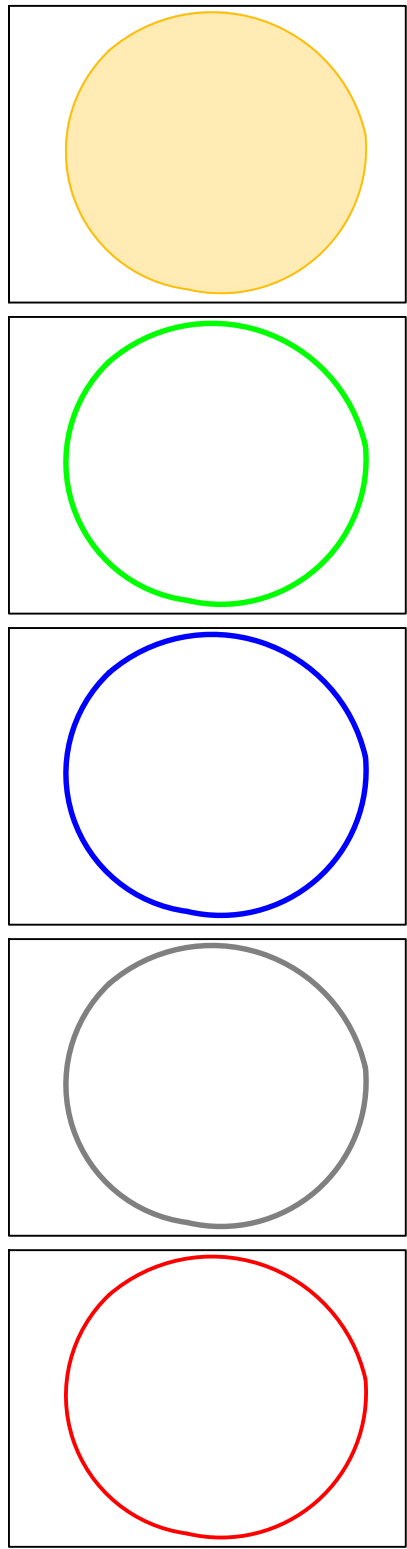

ROOT PROTECTION AREA

CATEGORY A

CATEGORY B

CATEGORY C

CATEGORY U

Drawn	27.10.23	MD	B
Checked	26.10.23	HS	A
Date		Drawn	Rev

Trevor Bridge Associates Ltd
Arboriculture
Landscape Architecture
Trevor Bridge Associates Ltd
Aston Old Baths
Stamford Street West
Aston-under-Lyne
Lancs OL6 7PW
Tel: 0161-804 2099
E-mail: info@trevorbridge.co.uk

Project Land off The Common, Barwell, Leicestershire			
Harrow Estates			
Title Tree Survey and Root Protection Area			
Sheet 1 of 3			
Date Aug '21	Scale(s) 1:500	Dwg no 6721.01	Rev B
Drawn MD	Checked MG		