
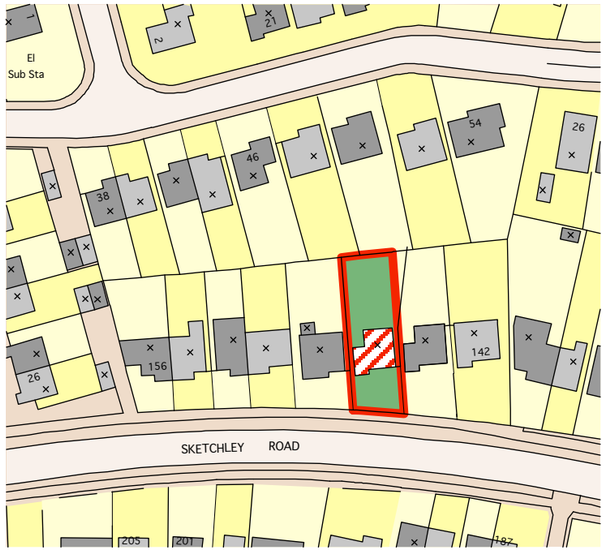


Site Location Plan
Scale 1:1250

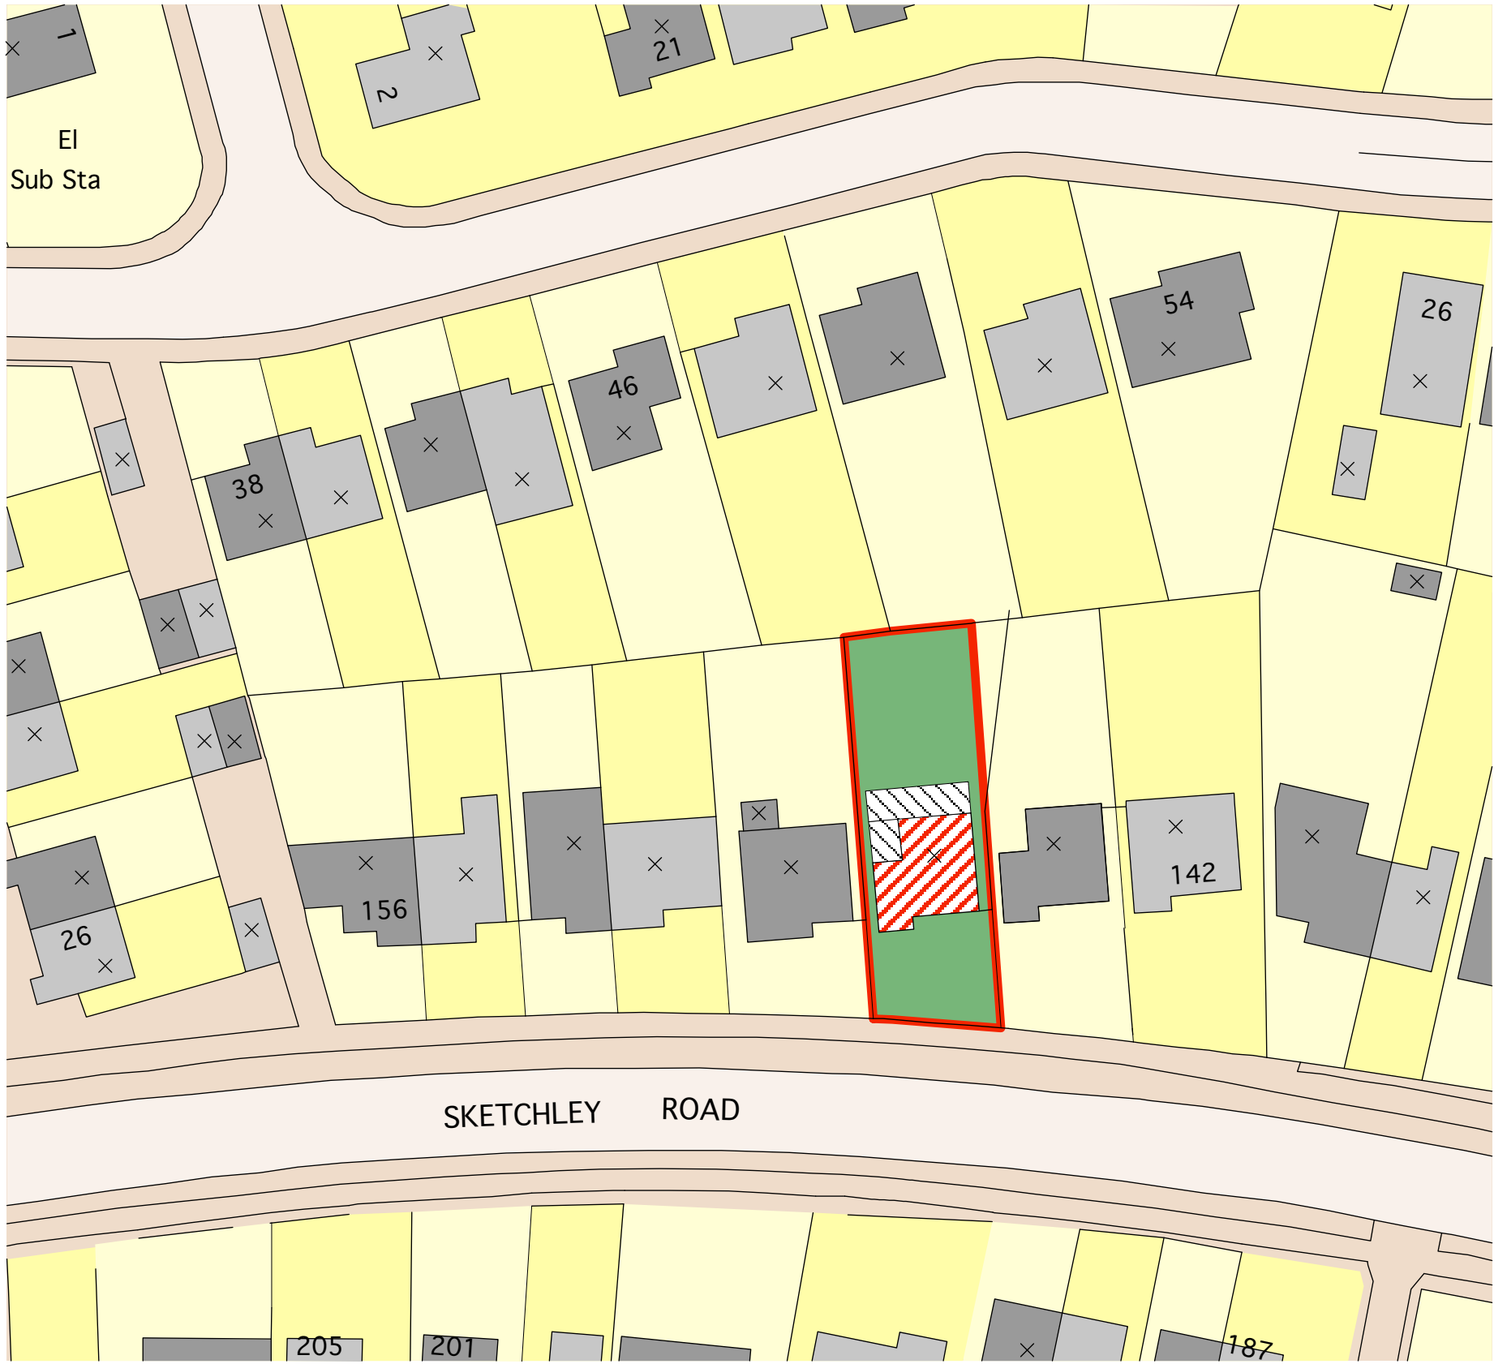

Site Block Plan
Scale 1:500

A-Oct 2007 - Annotation to scale corrected.

Client Mr and Mrs Meeney	*Drawing Title* Site Location Plan & Site Plans		
Project Proposed House Extension 146 Sketchley Road	*Date* Sept 07	*Drawn.* KR/NJM	
	Drawing No. 10153 - 01	*Rev* A	

Reynolds Associates
Chartered Architectural Technologists
PO Box 7988, Arnold
Nottingham, NG5 5ZU
Tel 07980 715744 Fax 0871 750 1968
www.reynolds-associates.co.uk