


Please Note:

- This drawing may be printed and scaled FOR PLANNING PURPOSES.
- All dimensions to be CHECKED ON SITE and any DISCREPANCY reported to Perfect Planning.
- The site boundary shown is the best assumed from available data & does NOT represent legal ownership.
- All dimensions in mm unless otherwise stated.

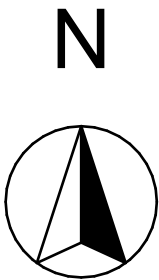

Revisions.



e: info@perfect-planning.co.uk
t: 01455 272943
t: +44 (0) 7904 224864
t: +44 (0) 7912 413144
w: www.perfect-planning.co.uk

Project:
Two New Build Dwellings

Land Adjacent to
130 Stamford Street
Ratby
LE6 OJU

Client:
Mr North

Drawing Title:

Location Plan

Drawing by:
AL / IG / SK / NH


Checked by:
AL / IG

Date:
22-06-21

Scale:
Various@ A3

Drawing Number:
405-02

Revision:
A

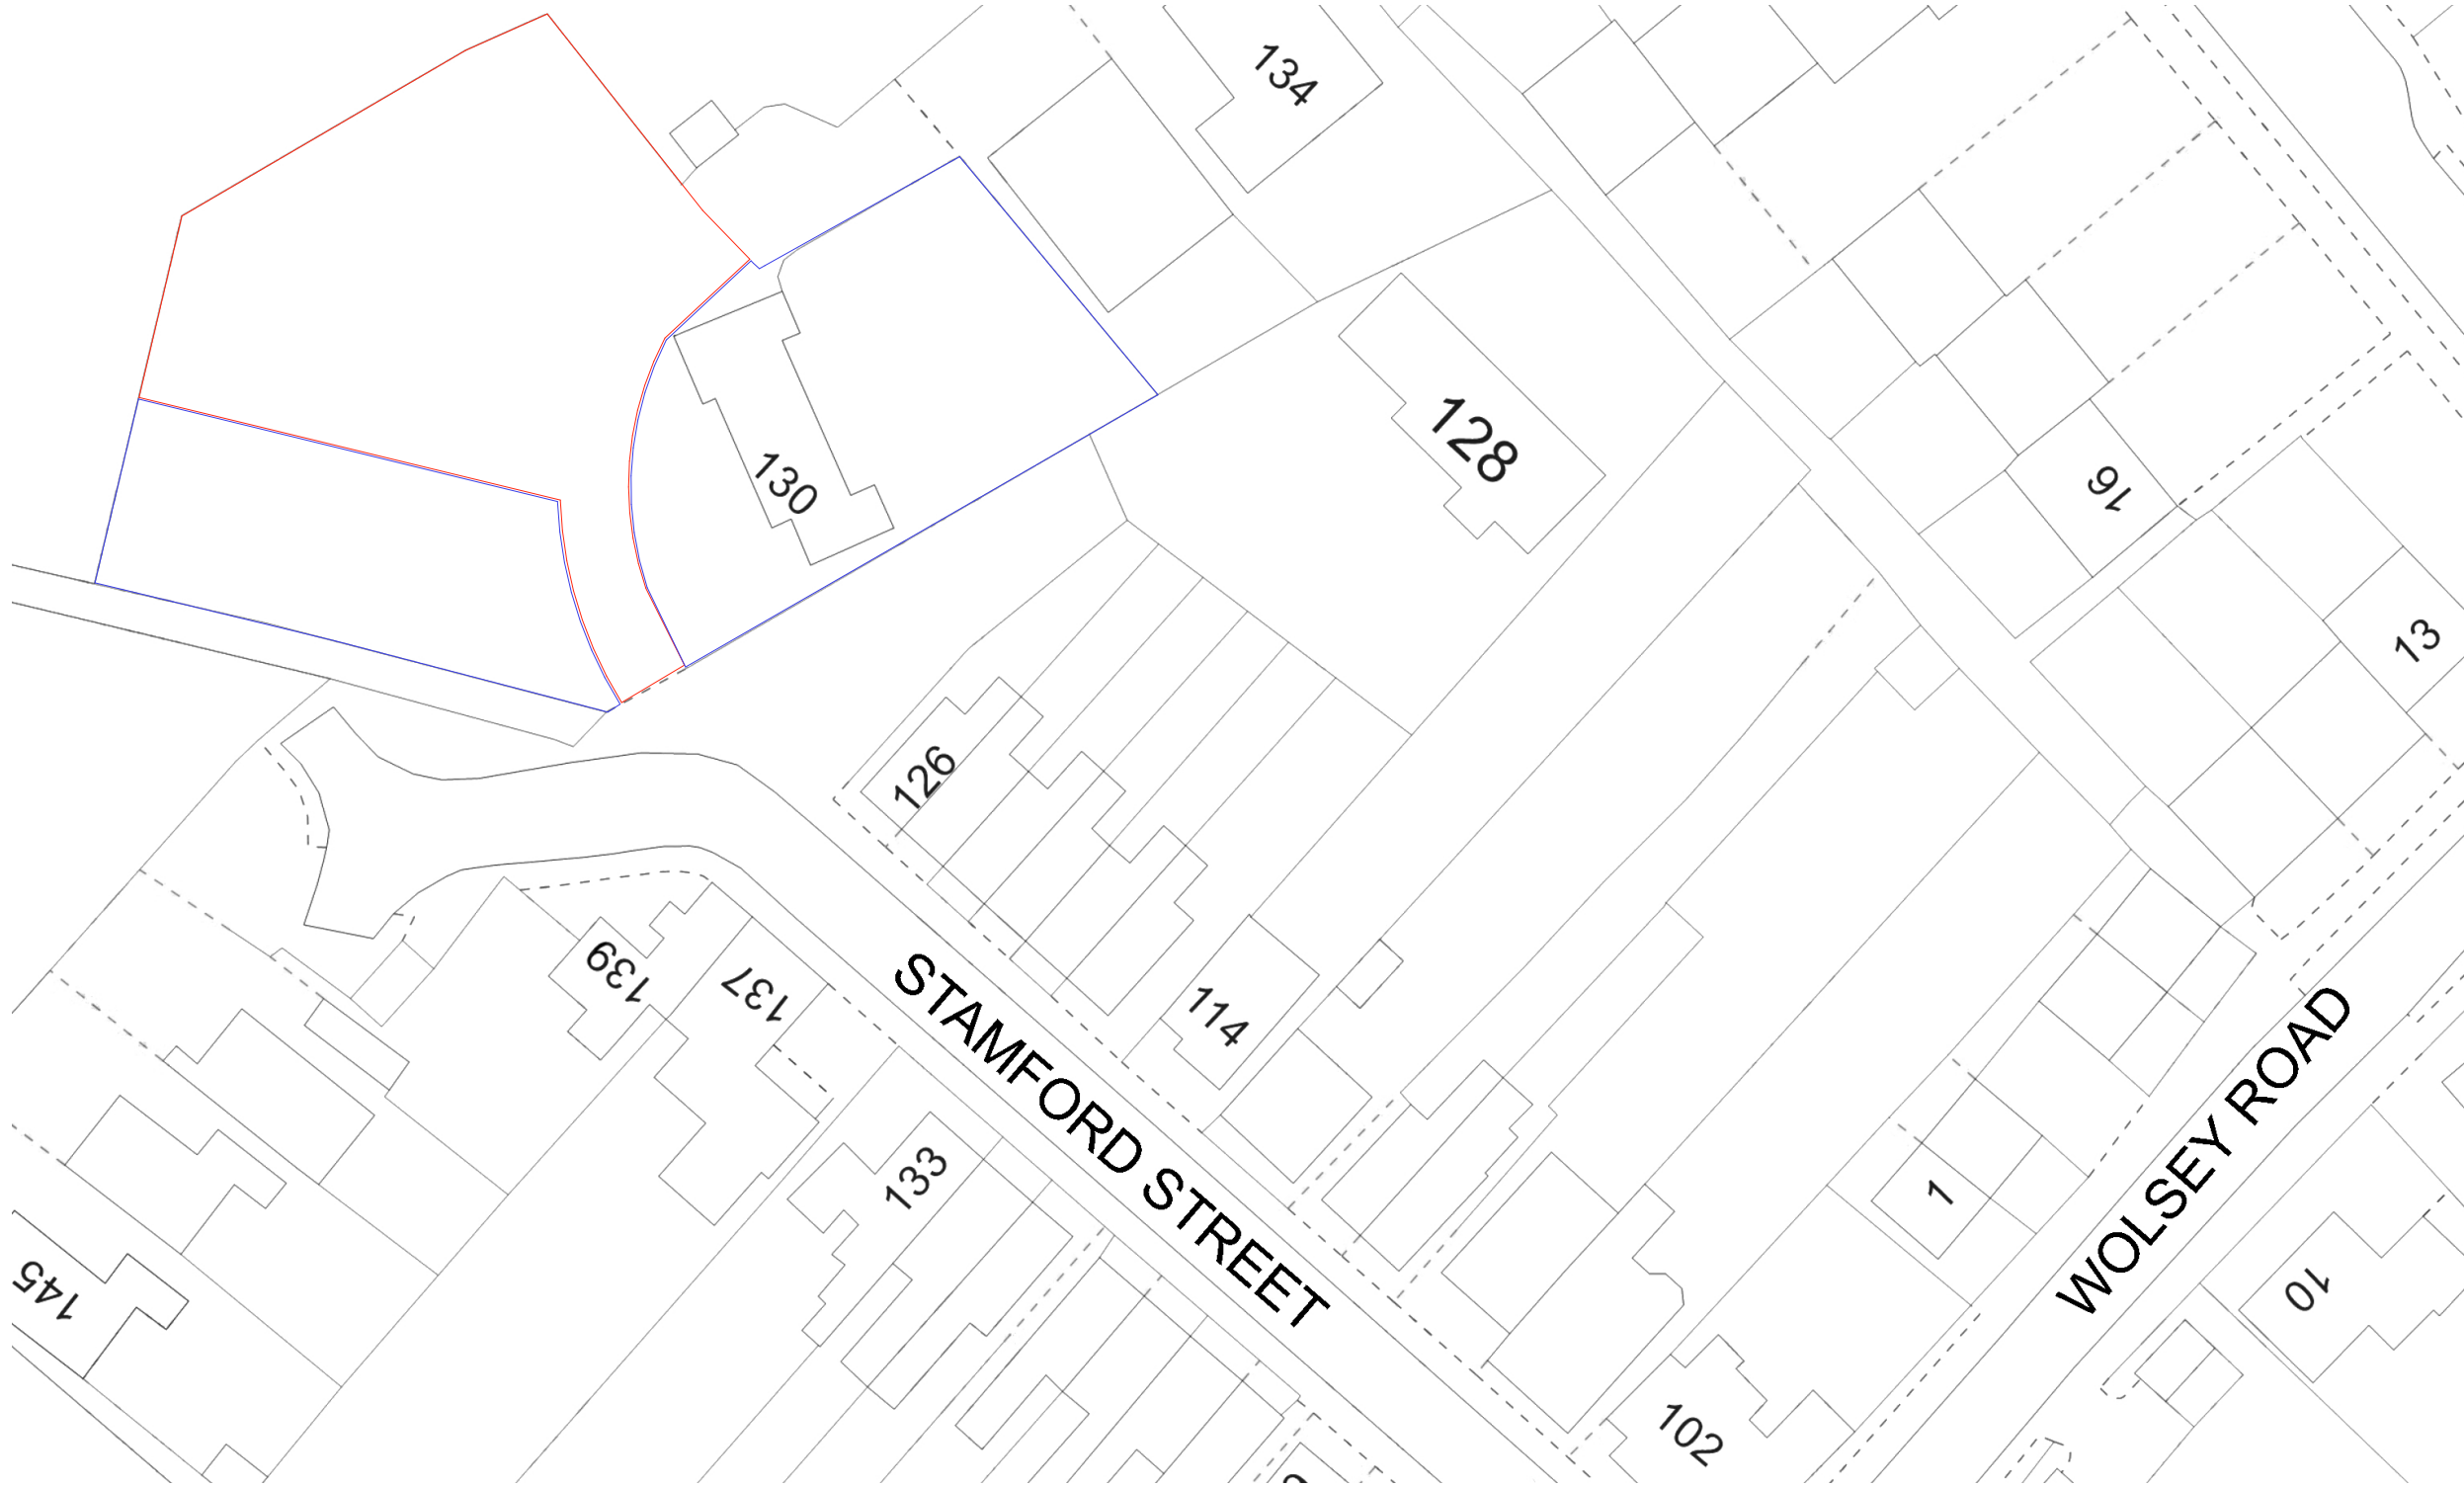

Location Plan
1:500

