

DEVELOPMENT SERVICES
27 OCT 2008
RECEIVED

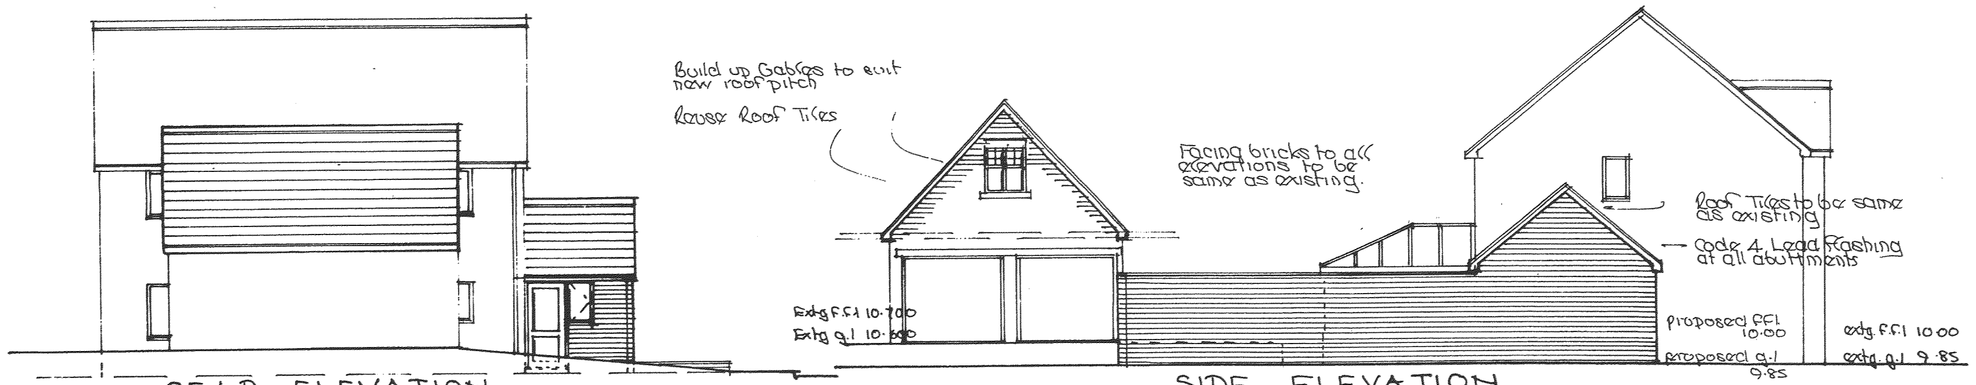

REAR ELEVATION


SIDE ELEVATION

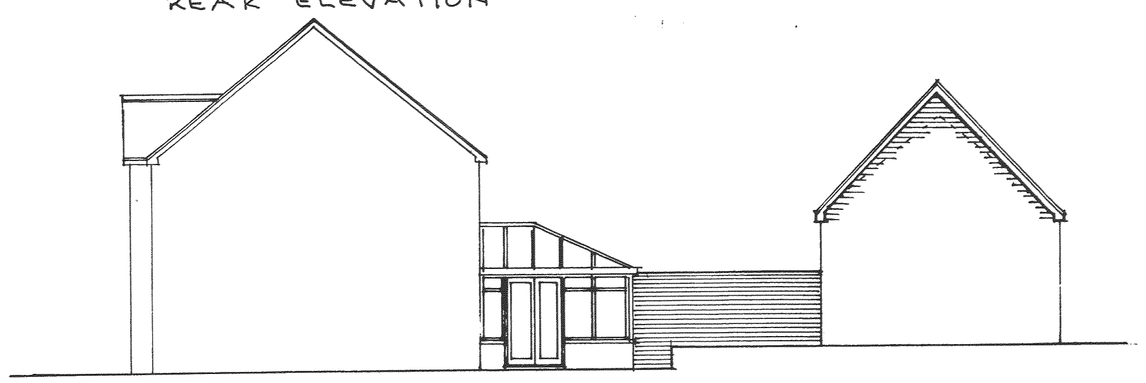


SIDE ELEVATION



FRONT ELEVATION

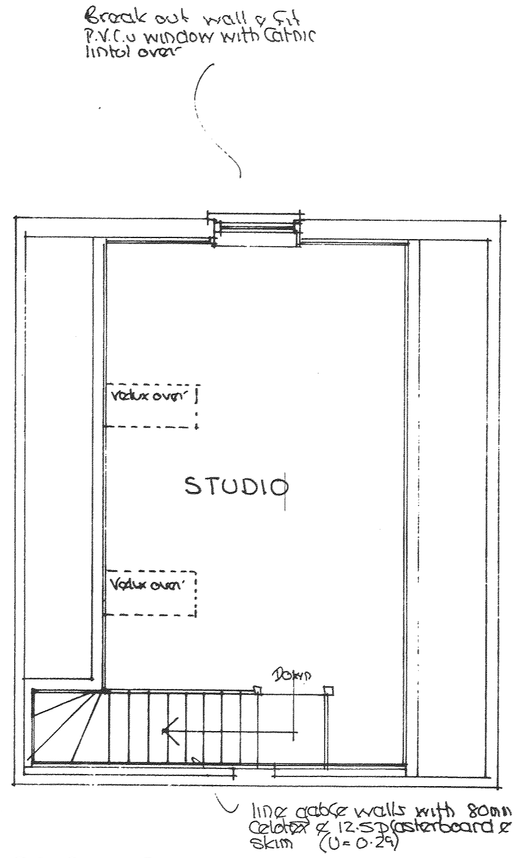

PROPOSED FIRST FLOOR

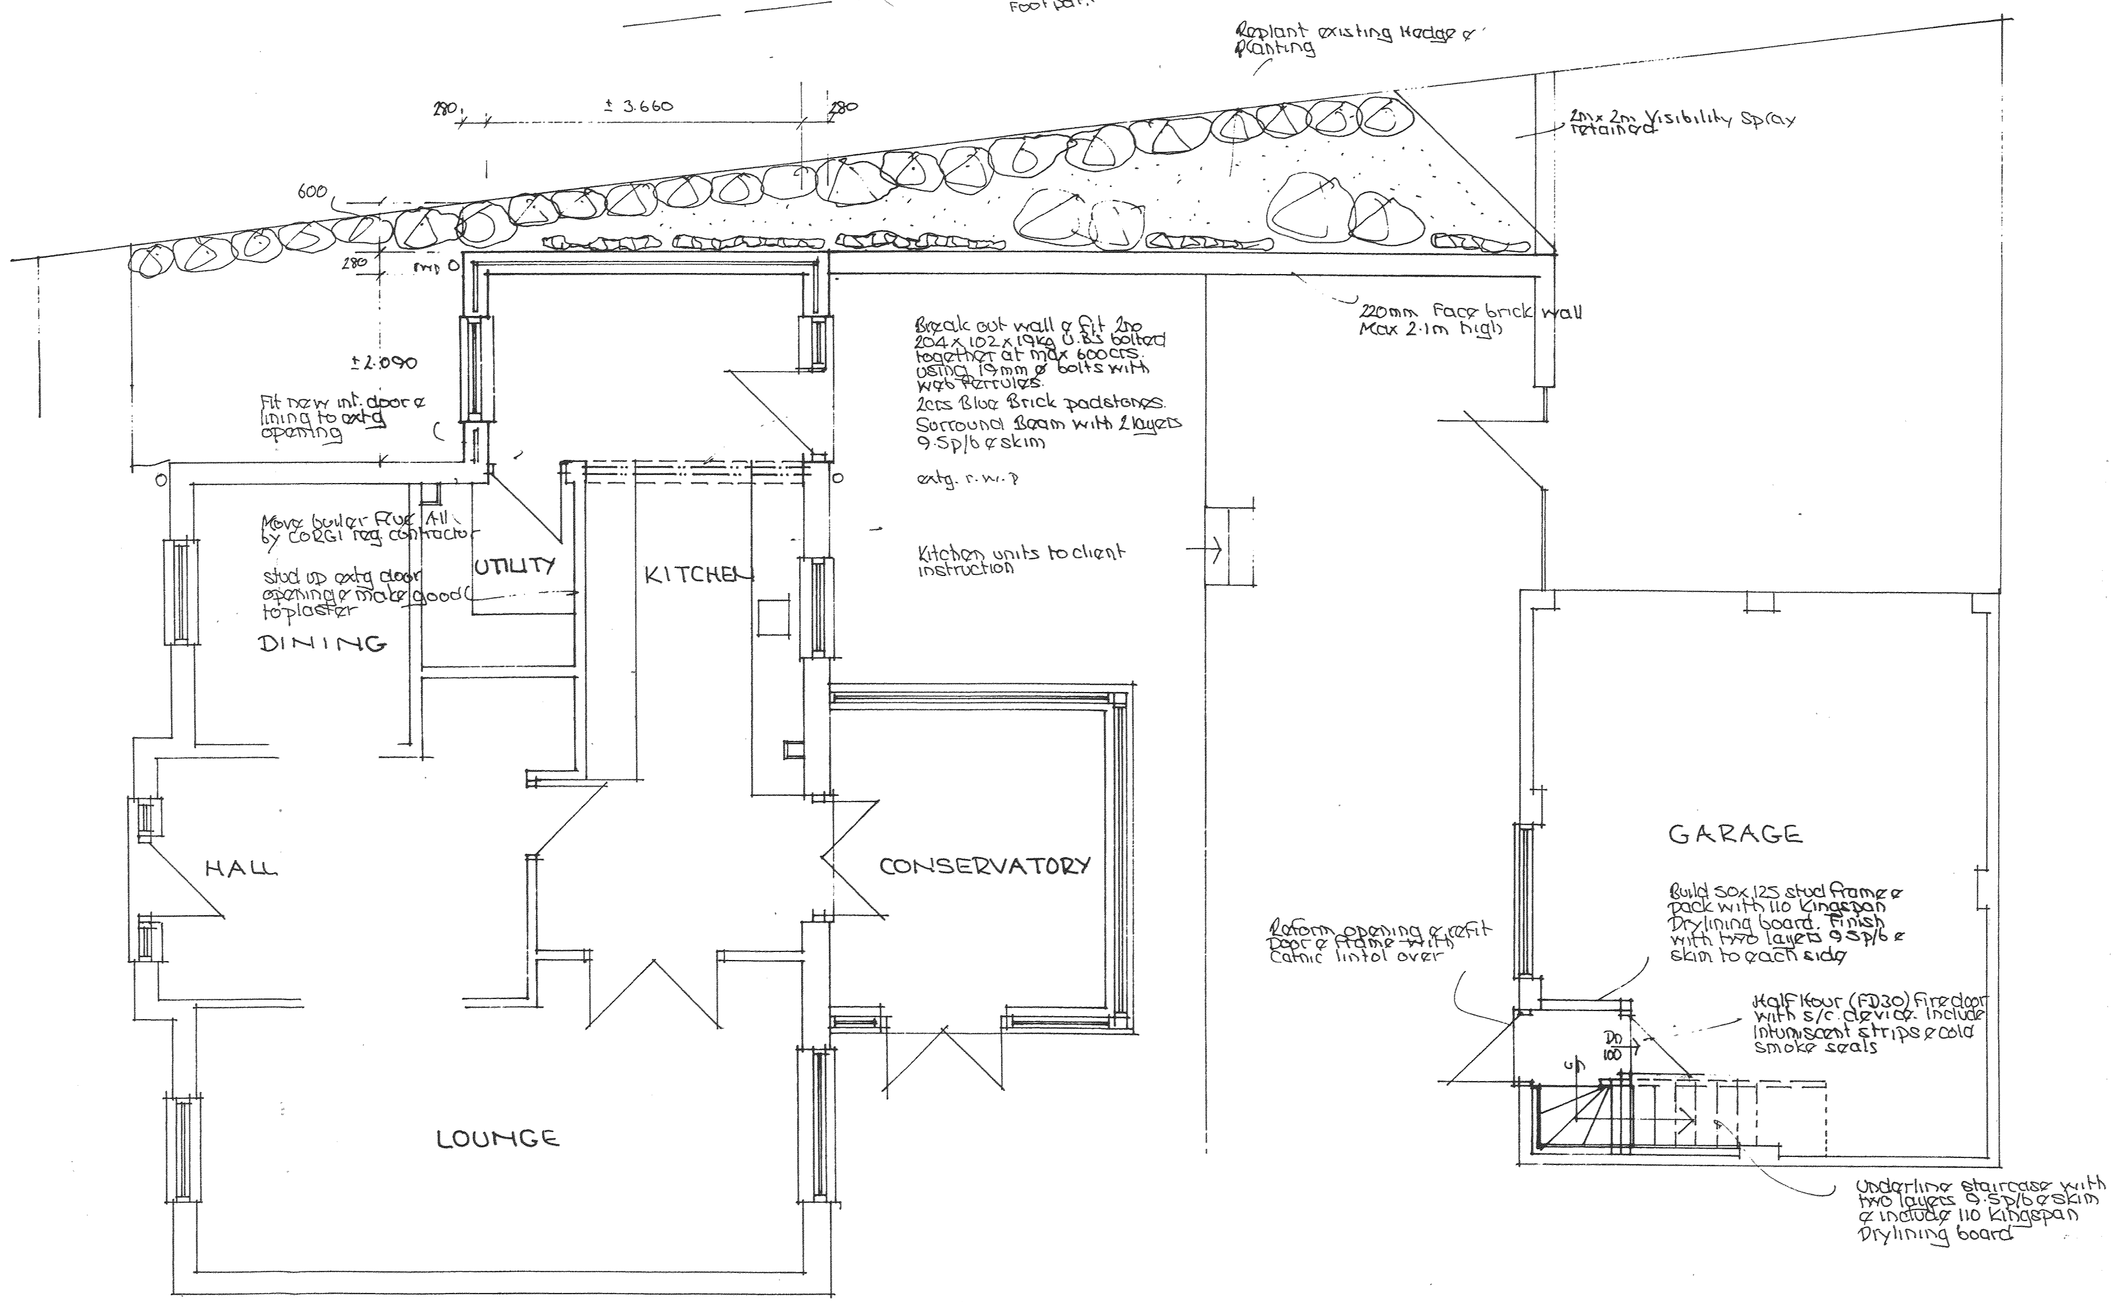

PROPOSED PLAN

Project
PROPOSED EXTENSIONS TO
11 BEACON VIEW,
BAGWORTH.
Leics

Client
MR. & MRS. HOWDEN

Drawings
PROPOSED PLANS / ELEVATIONS.
Scales 1:50 & 1:100

Drg. Ref. BAG/03/02/08

K. G. Tyers
57 Chapel Street,
Ibstock
Leics
Tel. 01530 455172.