

THIS DRAWING IS COPYRIGHT
DIMENSIONS ARE NOT TO BE SCALED FROM THIS DRAWING
ELECTRONIC DATA IS NOT TO BE AMENDED/DELETED WITHOUT
AXONBECKETT PERMISSION

REV	DATE	INIT	DESCRIPTION
-	-	-	-

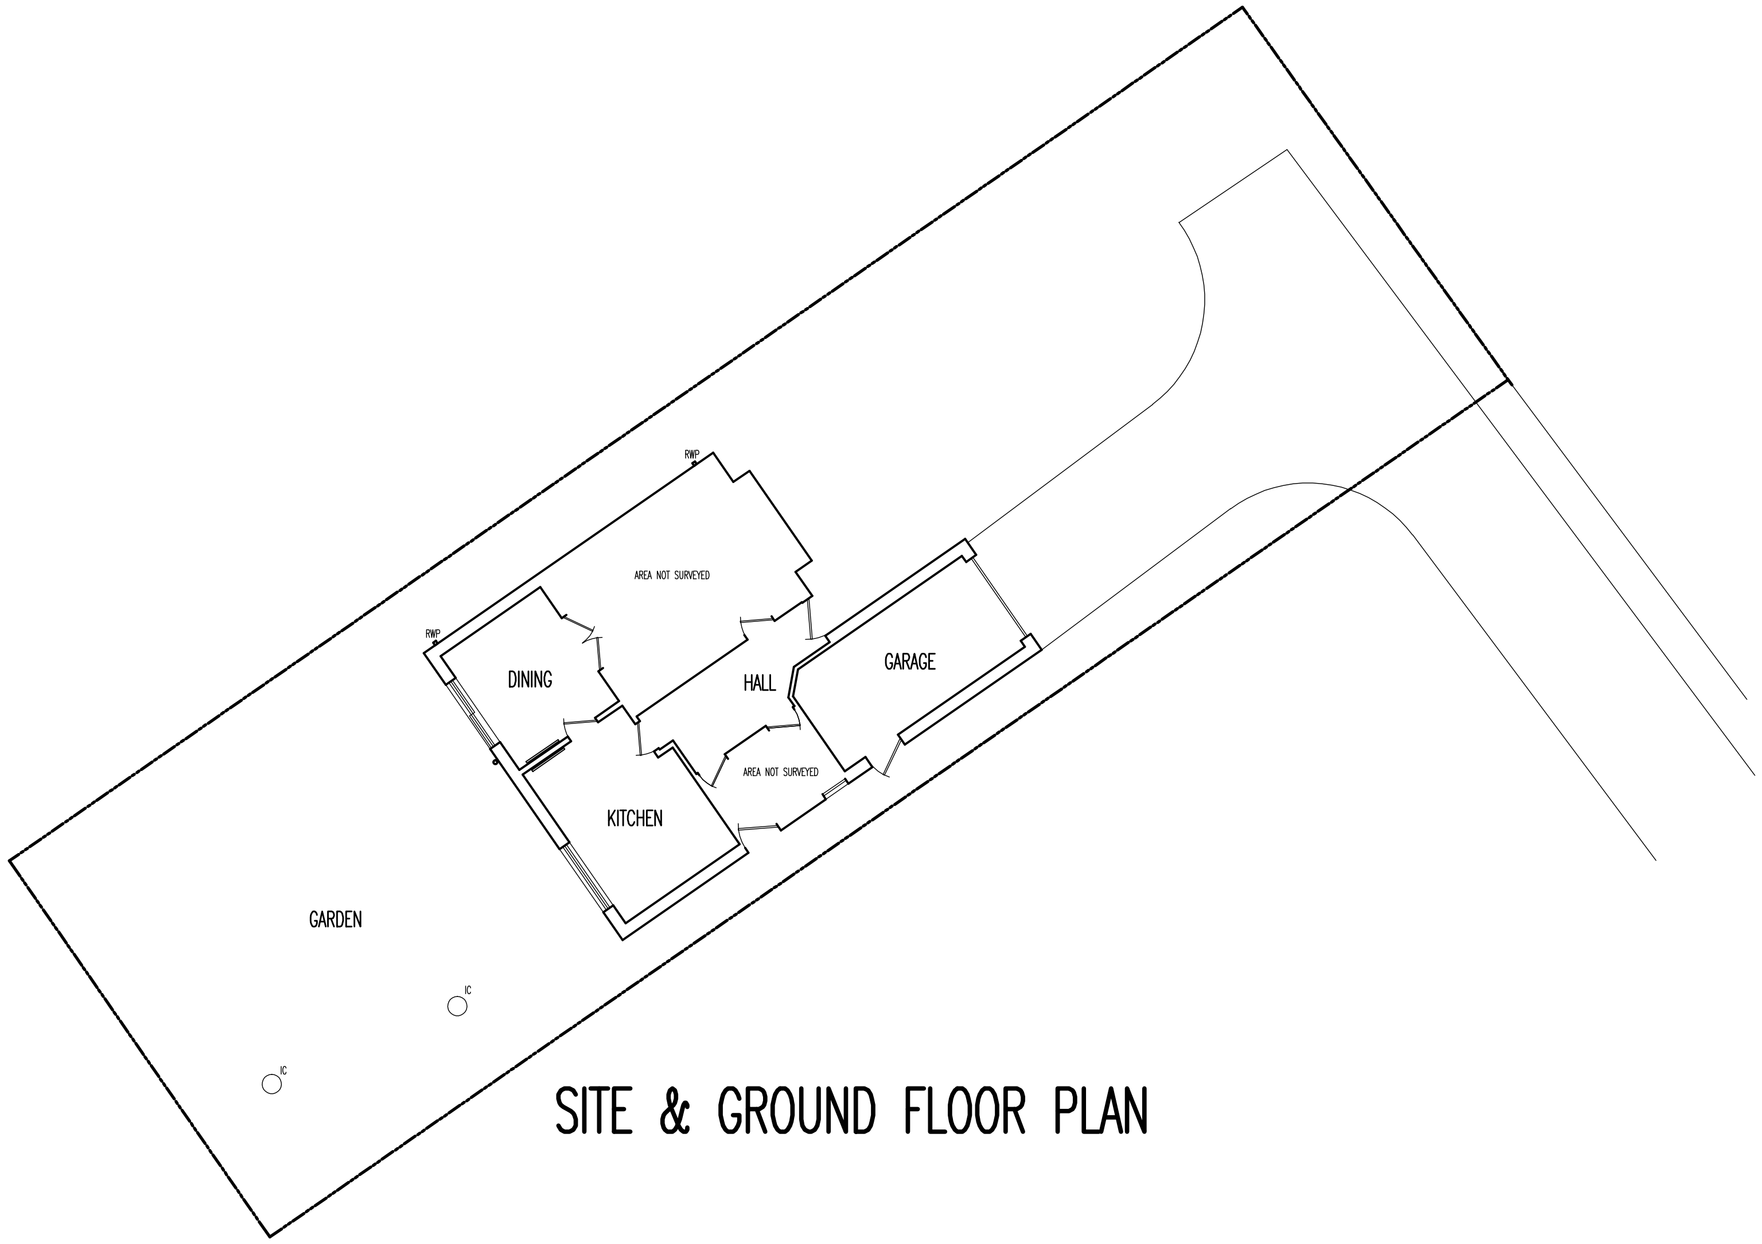

SITE & GROUND FLOOR PLAN

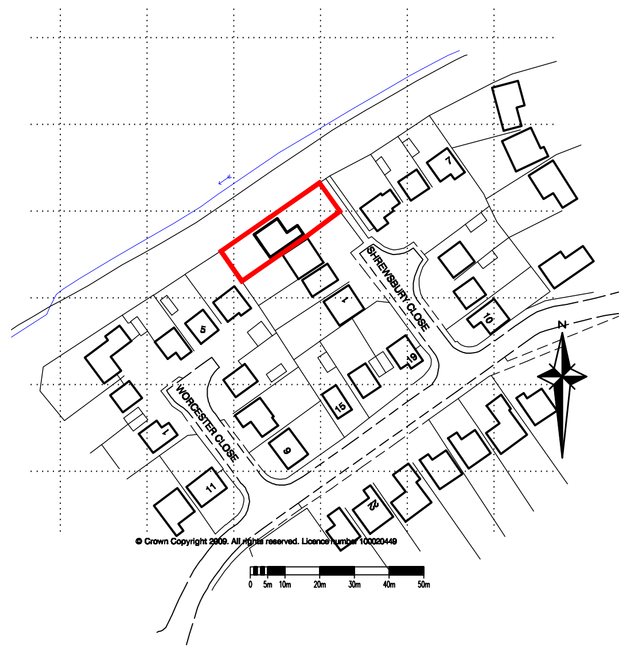


LOCATION PLAN 1:1250

DISCLAIMLER NOTES:

DRAWING SUBJECT TO FOLLOWING CONDITION

SITE LEVEL SURVEY
FULL MEASURED BUILDING SURVEY
CONFIRMATION OF LEGAL BOUNDARY & EASEMENTS
GROUND INVESTIGATION BY OTHERS
STATUTORY AUTHORITY SERVICES INVESTIGATION
PLANNING AUTHORITY COMMENTS/APPROVAL
HIGHWAY AUTHORITY COMMENTS/APPROVAL
CONSERVATION OFFICER COMMENTS/APPROVAL
FLOOD RISK ASSESMENT
PARTY WALL ACT 1995

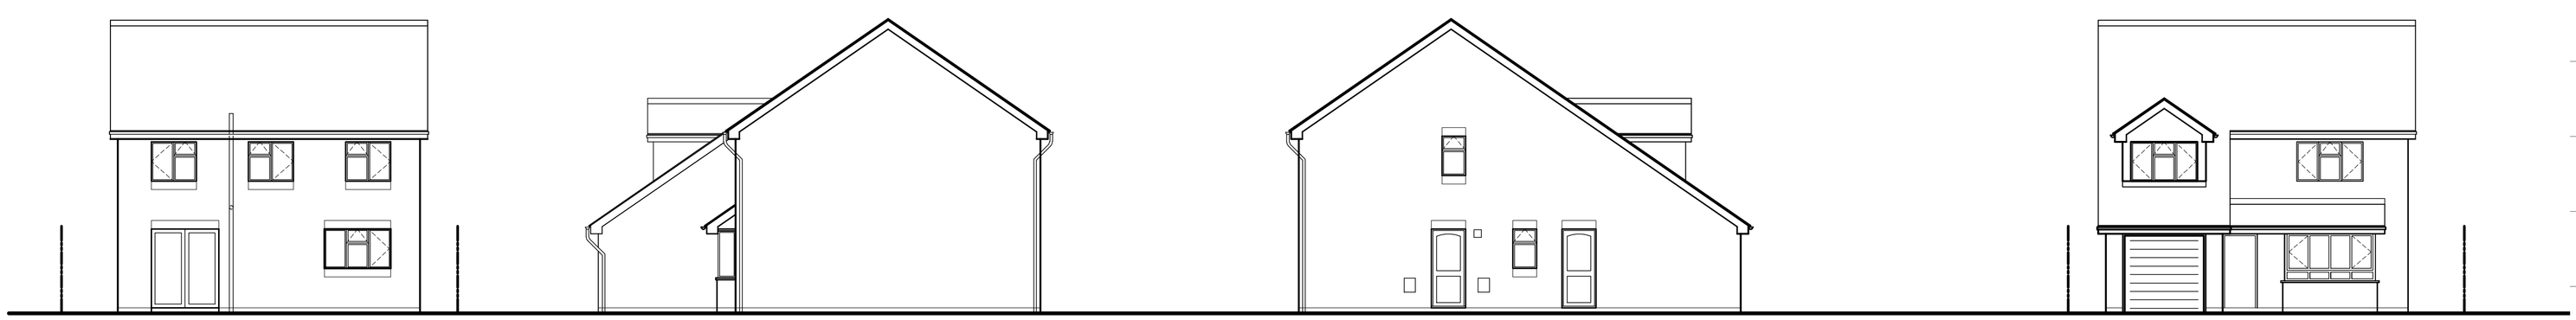

SOUTH WEST ELEVATION

NORTH WEST ELEVATION

SOUTH EAST ELEVATION

NORTH EAST ELEVATION

AXONBECKETT
ARCHITECTS
MASTERPLANNERS

W5 The Quarters, 65 Druid St,
Hinckley, Leicestershire,
LE10 1DG, England

T: 01455 633556
F: 01455 233773
E: mail@axon-beckett.com
W: www.axon-beckett.com

RIBA
Chartered Practice

CLIENT
Mr & Mrs Bexon

PROJECT
Proposed Residential Extension
4 Shrewsbury Close
Barwell

STATUS	DATE	
Survey	06-03-09	
DRAWN	CHECKED	SCALE
dja	nja	1:100/500

DRAWING
Plans & Elevations as Existing

DRAWING No.	REVISION
09916-EX01	A