

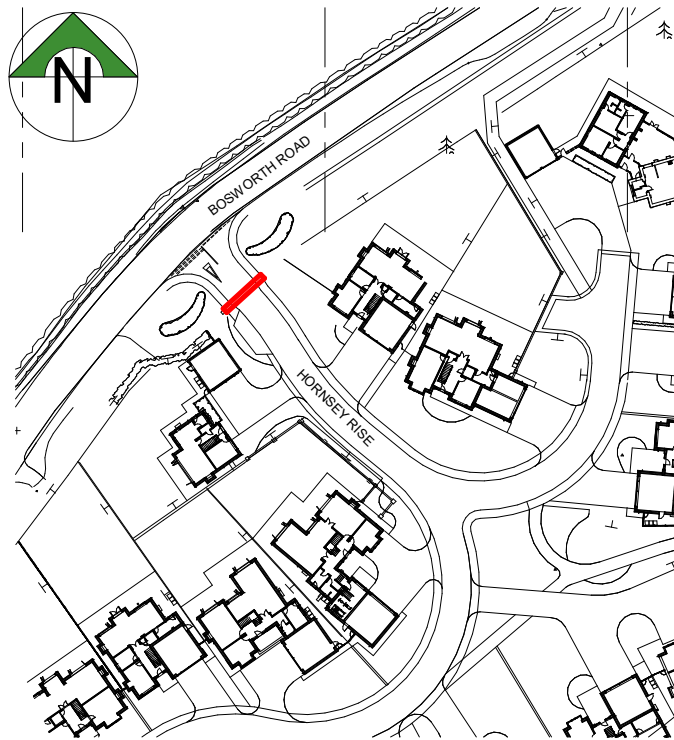


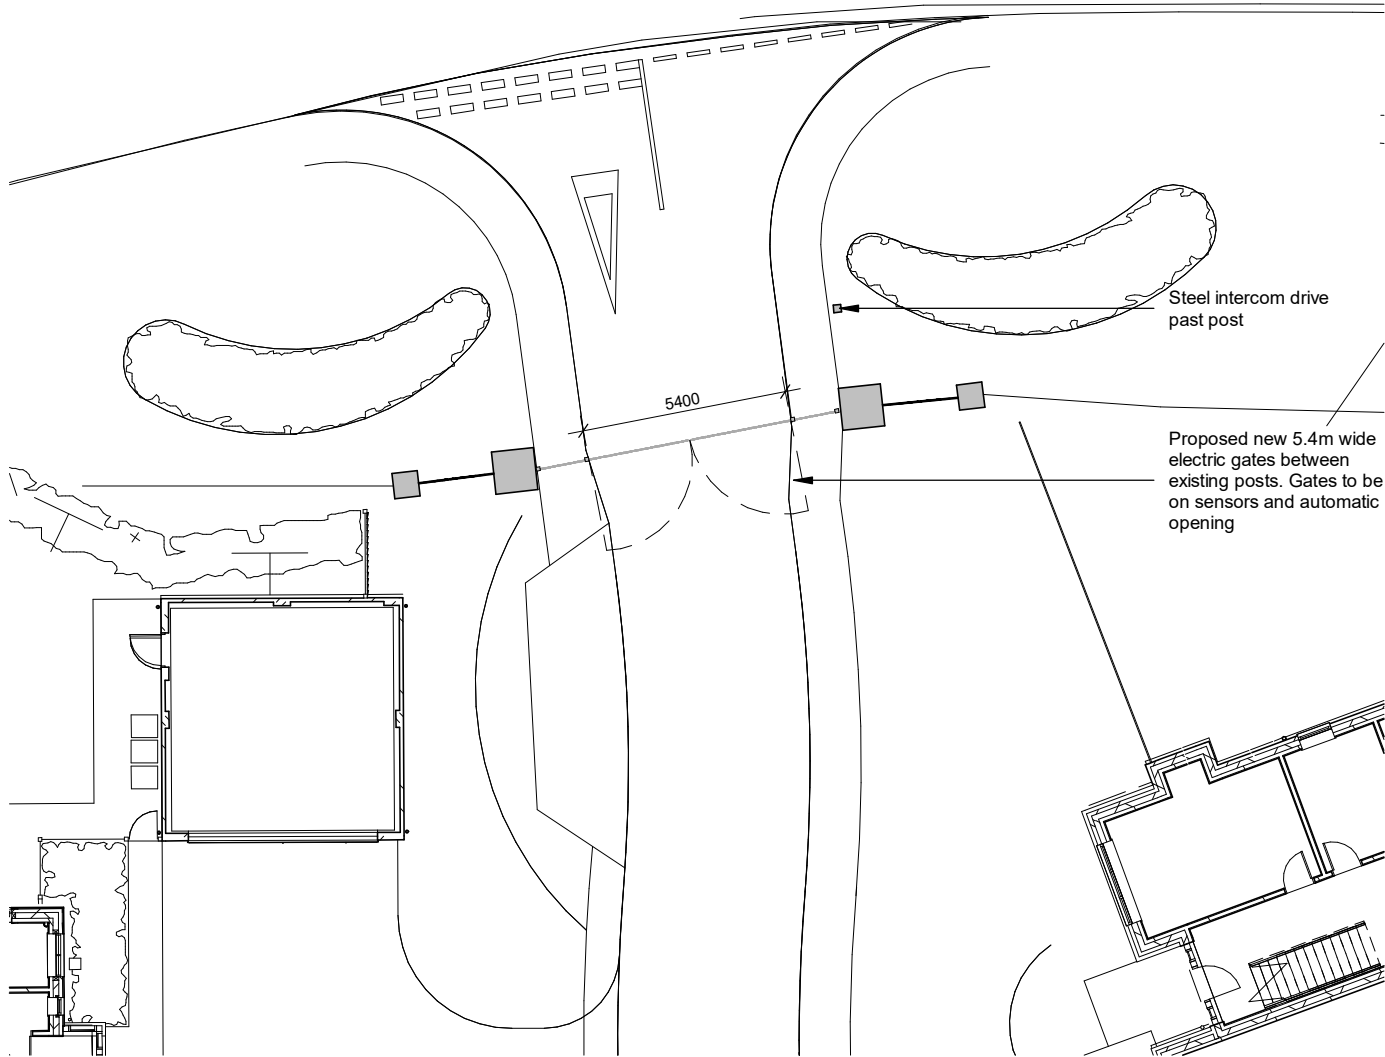


LOCATION PLAN

Scale 1:1250

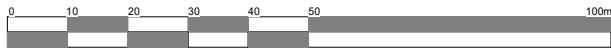

BLOCK PLAN

Scale 1:200

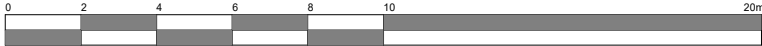

Client Dan Oscroft			
Project Proposed gates Hornsey Rise Wellsborough	Scale As indicated	Sheet A3	Job No. 25/112
	Date Feb 2026		Drawing No. 03a
Drawing Location plan & block plan	Author ZLM	Checked by -	
THE COPYRIGHT OF THIS DRAWING IS VESTED IN HAYWARD ARCHITECTS LTD. REPRODUCTION IN ANY FORM, EITHER IN WHOLE OR IN PART IS FORBIDDEN WITHOUT THE PRIOR WRITTEN PERMISSION OF THE COPYRIGHT HOLDER. DO NOT SCALE FROM DRAWING AND ONLY FIGURED DIMENSIONS ARE TO BE USED			

HAYWARD
architects

19 Station Road
Hinckley
Leicestershire
LE10 1AW

Tel: 01455 635 665
www.haywardarchitects.co.uk

Drawing Status
PLANNING