


50 40 30 20 10 0 50

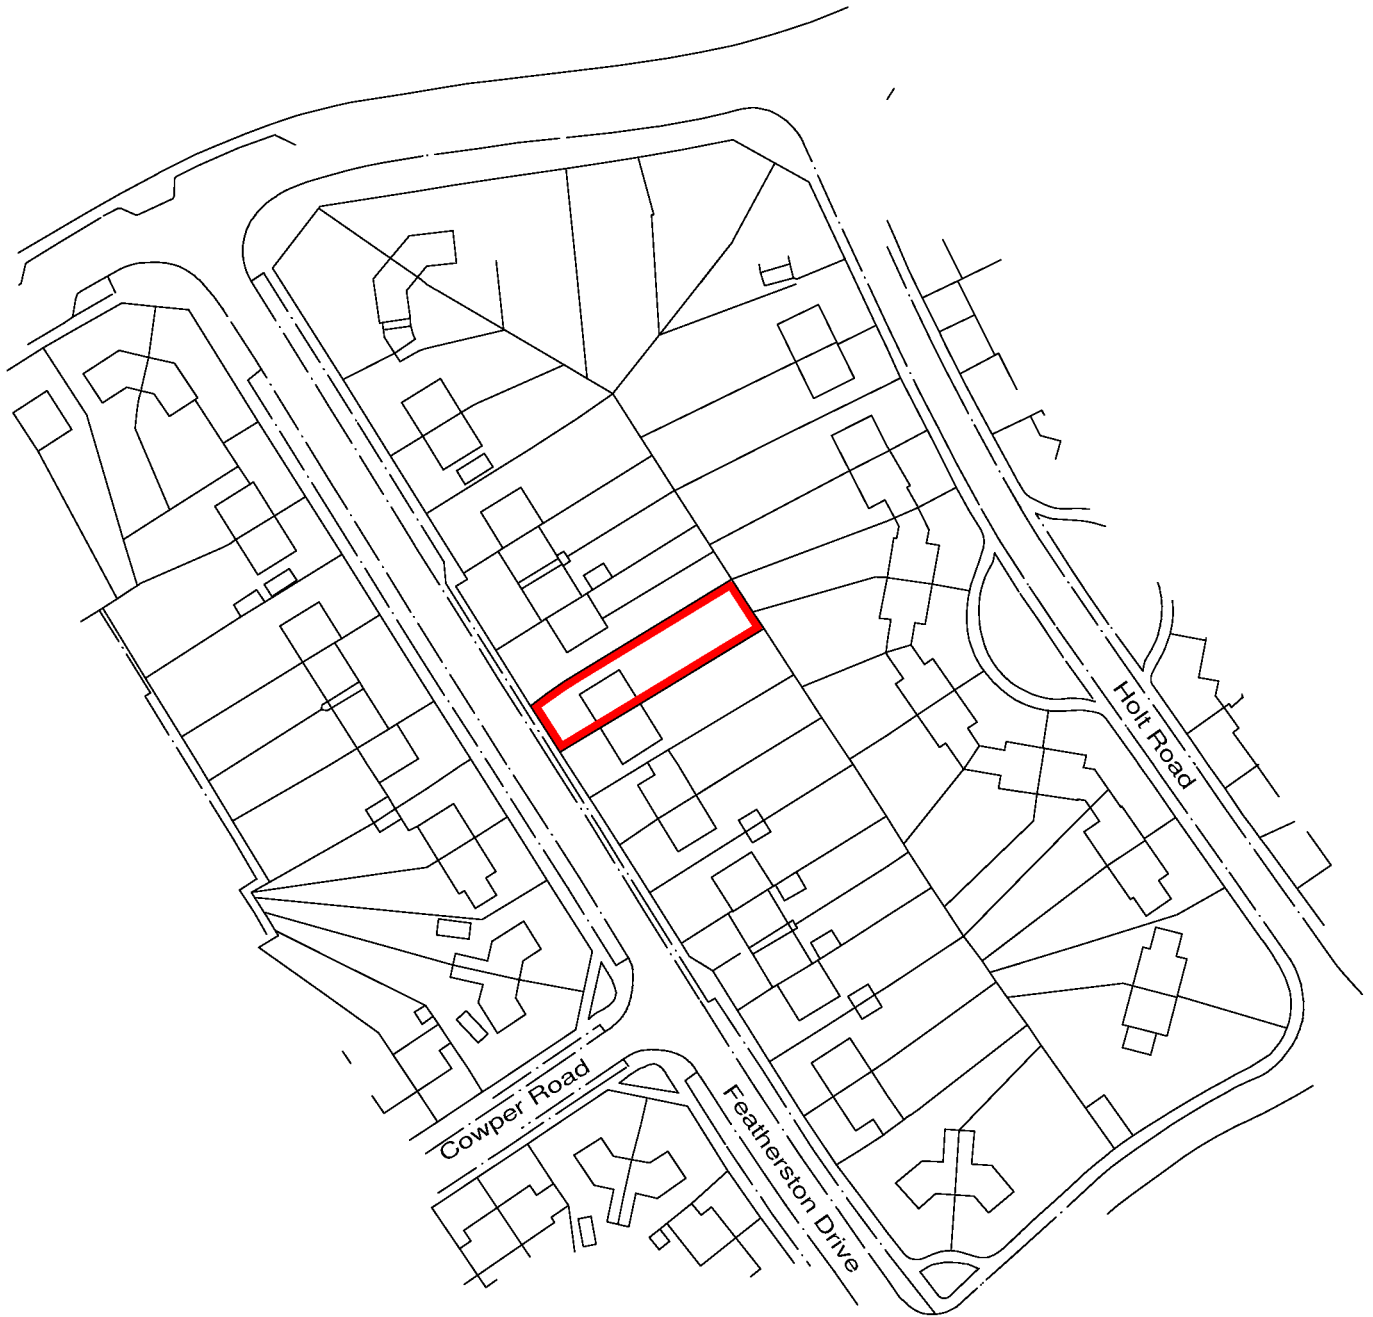

client	Victoria Price		
project	Proposed Exts & Alts, 19 Featherston Drive, Burbage	scale 1 : 1250	job No 18/37
		date May 18	drawing No
drawing	Location Plan	author SS	sheet A4 04

hayward
ARCHITECTS LTD

19 Station Rd
Hinckley
Leicestershire
LE10 1AW

Tel: 01455 635665
Fax: 01455 618971

www.hayward-architects.co.uk

THE COPYRIGHT OF THIS DRAWING IS VESTED IN HAYWARD ARCHITECTS LTD.
REPRODUCTION IN ANY FORM, EITHER IN WHOLE OR IN PART IS FORBIDDEN WITHOUT THE PRIOR WRITTEN PERMISSION
OF THE COPYRIGHT HOLDER. DO NOT SCALE FROM DRAWING AND ONLY FIGURED DIMENSIONS ARE TO BE USED