


Notes:

1. Contractors must check all dimensions on site. Only figured dimensions are to be worked from. Discrepancies must be reported to the Architect or Engineer before proceeding. © This drawing is copyright.
2. Reproduced from OS Stemap @ by permission of Ordnance Survey on behalf of The Controller of The Majesty's Stationary Office. © Crown copyright 2008. All rights reserved. Licence number 05457568.
3. Do not scale off this drawing. Work to written dims only and any discrepancies to be notified to the architect.
4. This drawing must be read in conjunction with all other relevant Architects, Structural Engineers, M&E Engineers, and all other relevant consultants drawings details and specifications.

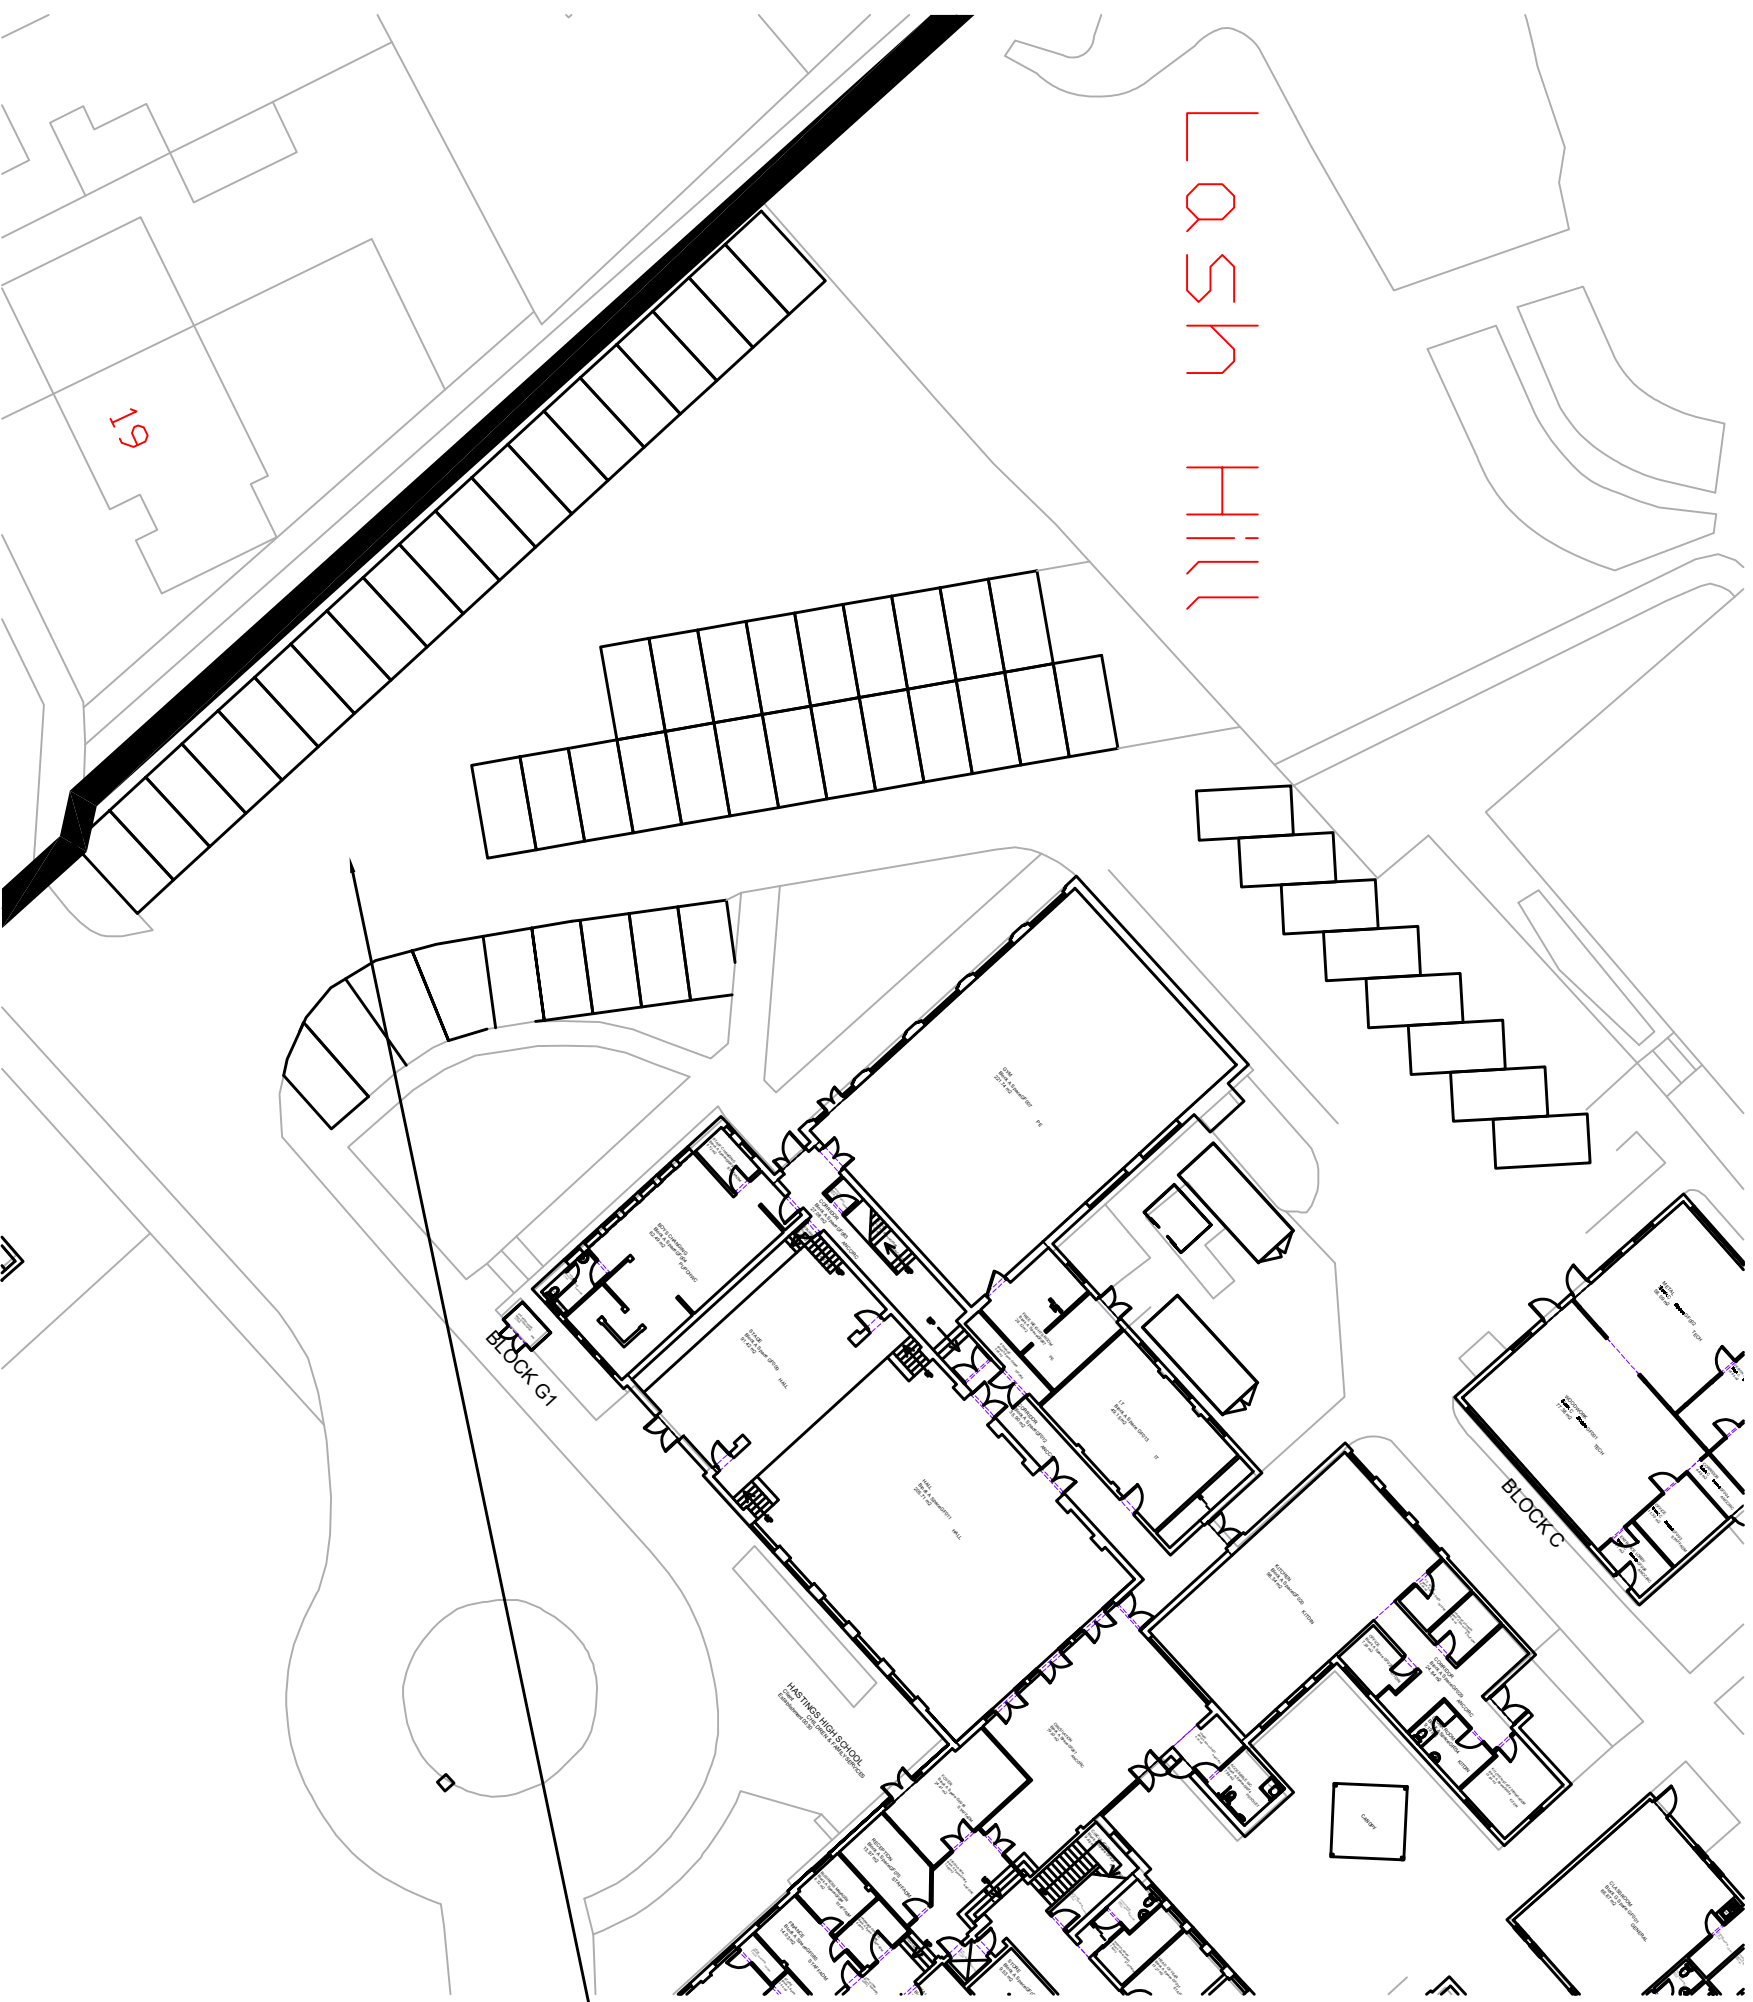

There are no alteration proposed to the existing parking provisions as part of this application.

REV.	DESCRIPTION	BY	DATE		
STATUS: ☐ FEASIBILITY PLANNING ☐ TENDER CONSTRUCTIONS-BUILT					
PETER SMITH ASSOCIATES Architects					
The Studio 57 Main Street Buxton Peterborough PE69PB Tel. 01778 560090 Fax. 01778 560091					
PROJECT: HASTINGS SCHOOL 2 CLASSROOM BLOCK					
DRAWING NO.: 22/4051/01					
CLIENT: HASTINGS SCHOOL					
SCALE: A1 @ 1:100 REVISION: ☐					
SCALE: A3 @ 1:200 Date: JUNE 23					
DRAWN BY: DC					
CHECKED BY: RDMOND					

EXISTING PARKING PLAN
SCALE 1:200