



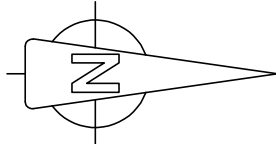

Notes:

1. Contractors must check all dimensions on site. Only figured dimensions are to be worked from. Discrepancies must be reported to the Architect or Engineer before proceeding. © This drawing is copyright.
2. Reproduced from OS Stemap @ by permission of Ordnance Survey® on behalf of The Controller of Her Majesty's Stationery Office. © Crown copyright 2008. All rights reserved. Licence number 05457549.
3. Do not scale off this drawing. Work to written dims only and any discrepancies to be notified to the architect.
4. This drawing must be read in conjunction with all other relevant Architects, Structural Engineers, M&E Engineers, and all other relevant consultants drawings details and specifications.

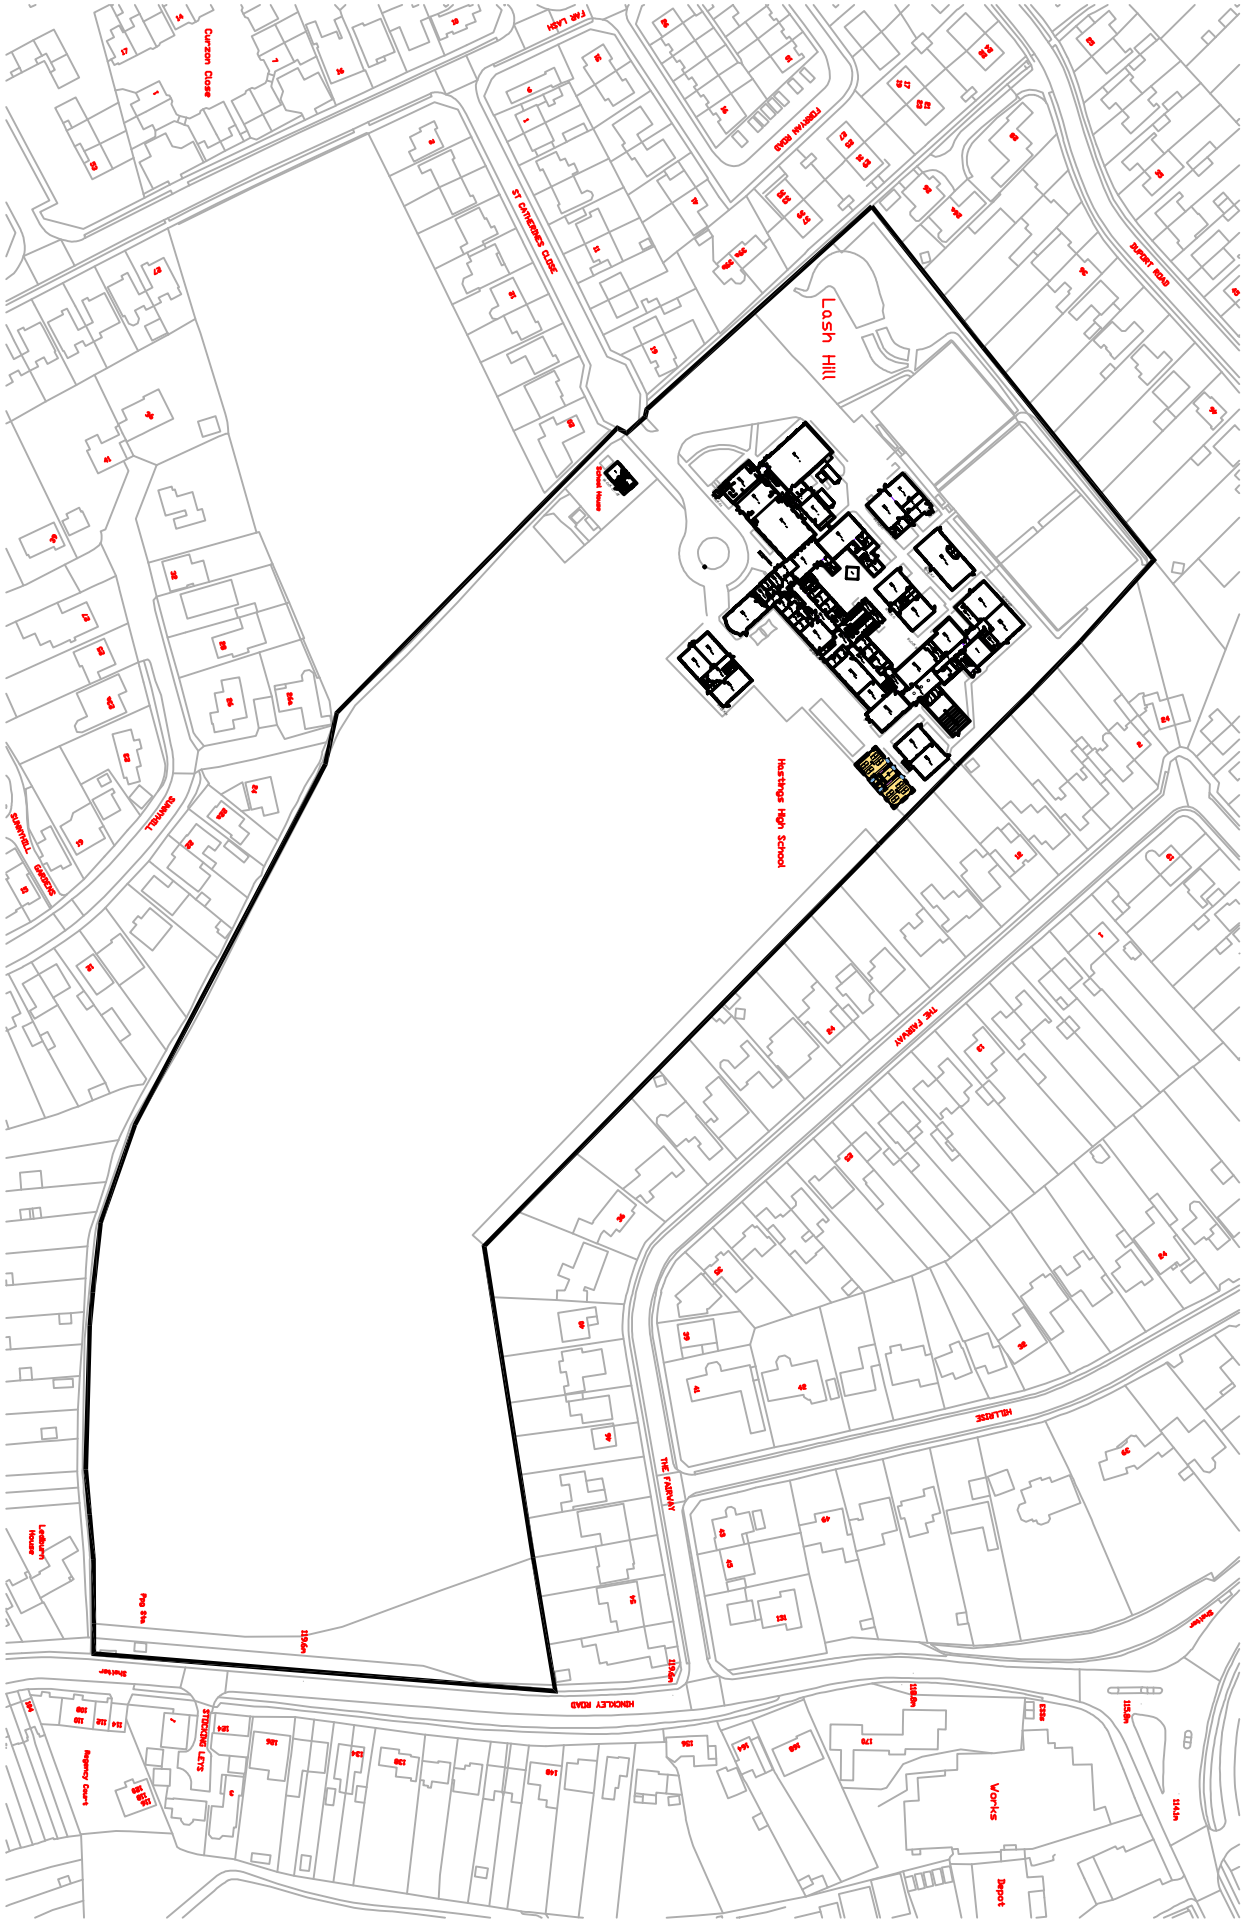

REV.	DESCRIPTION	BY	DATE

STATUS:

☐ FEASIBILITY PLANNING ☐ TENDER CONSTRUCTIONS-BUILT

PETER SMITH ASSOCIATES Architects

The Studio

57 Main Street

Boston

Peterborough PE69PB

Tel. 01778 560090

Fax. 01778 560091

PROJECT:

HASTINGS SCHOOL 2 CLASSROOM BLOCK

DRAWING NO.:

22/4051/01

CLIENT:

HASTINGS SCHOOL

SCALE:

A1 @ 1:1250

REVISION:

☐

DRAWN BY:

DC

CHECKED BY:

RJMOND