
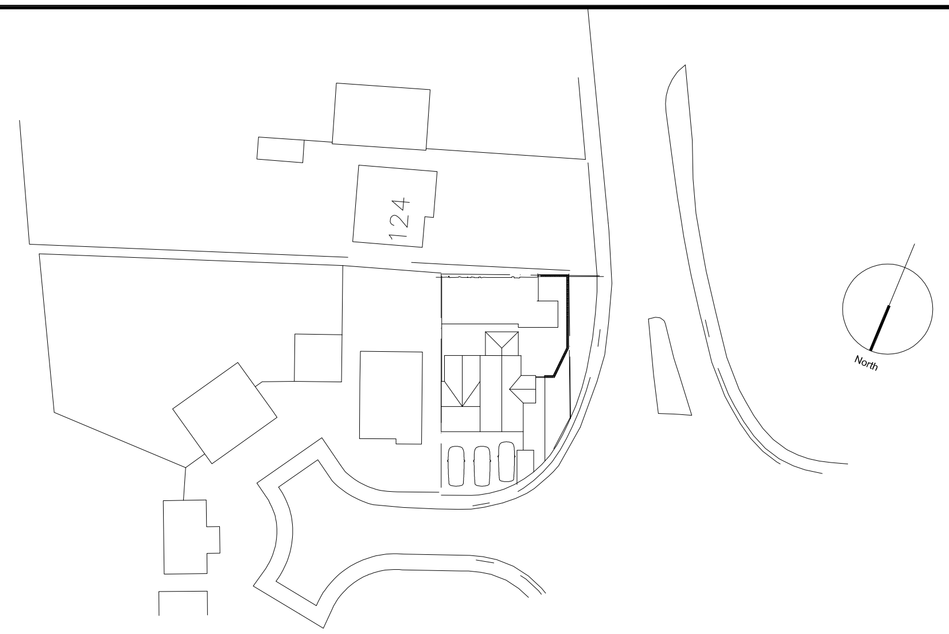


PROPOSED BLOCK PLAN

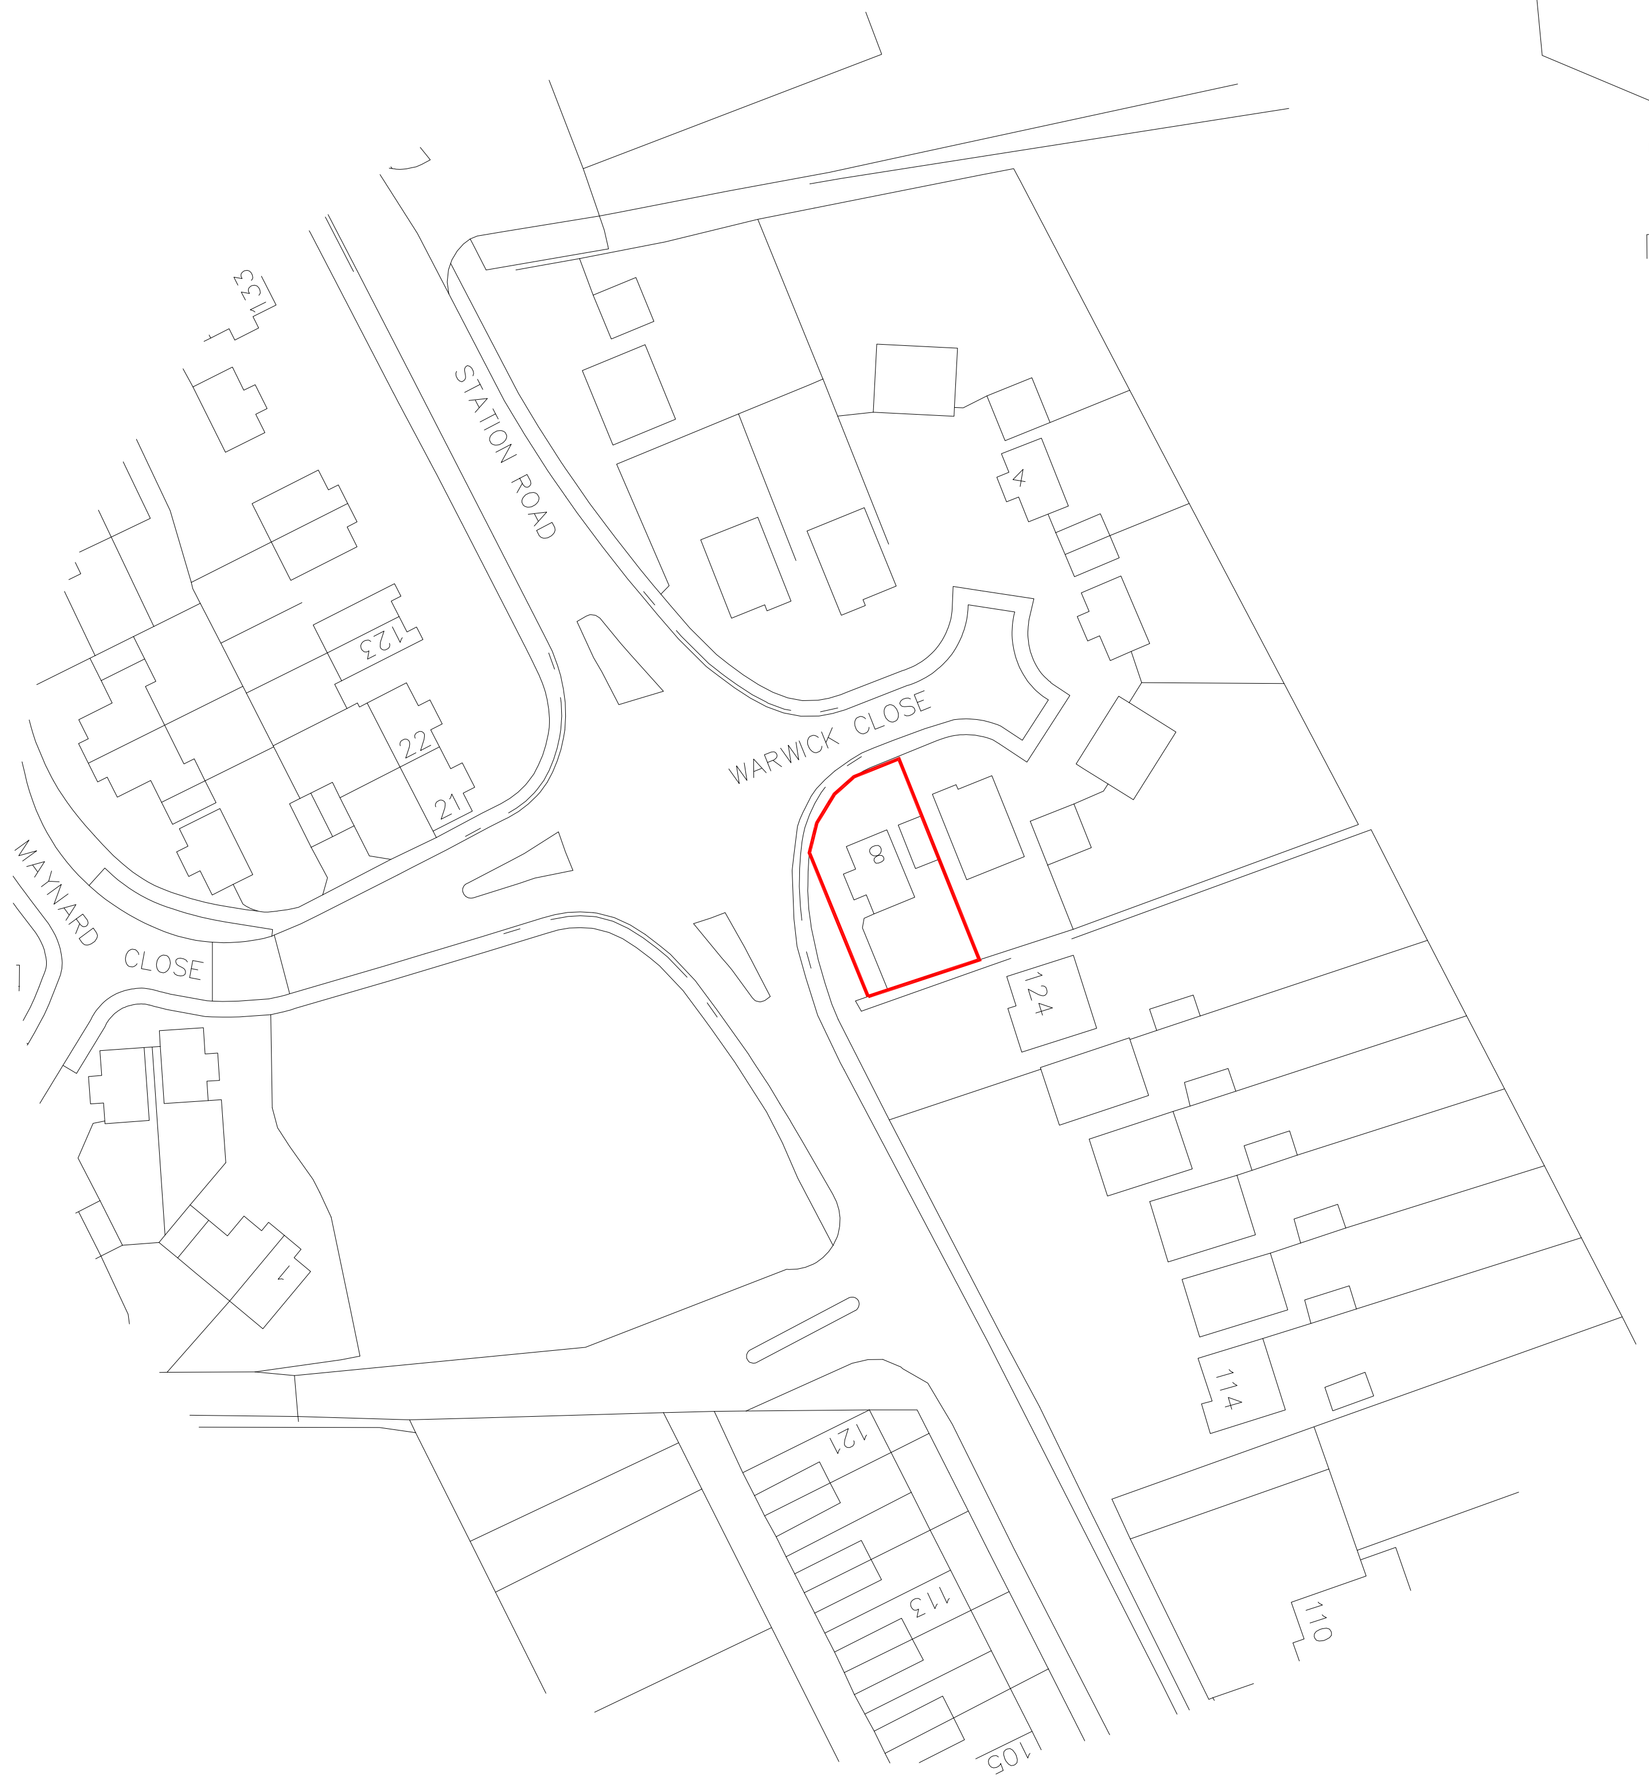

NORTH

OVERALL BLOCK PLAN

Revision:	Amendment Description:	Initials:	Date:

The Martin Design Partnership
ARCHITECTURAL DESIGN & CONSULTANCY | PROJECT MANAGERS | CDM-COORDINATORS

Client Address: MR WHITELEY 8 WARWICK CLOSE BAGWORTH COALVILLE LE67 1BX	**Project Address:** AS CLIENT GARAGE CONVERSION AND EXTENSION TO FORM ANNEX.
Project No: 0263	**Drawn By:** SM
Drawing No: 202	**Revision:**
Date: JULY 2010	**Scale:** 1:500
Drawing Title: BLOCK PLAN	
Issue Type: PLANNING	**Checked By:** SM

Registered Office: The Factory, 33a Central Avenue, Wigston, Leicestershire. LE18 2AB
T: 0116 2812939 F: 0116 2887476
E: office@themdp.co.uk W: www.themdp.co.uk

NO DIMENSIONS ARE TO BE SCALED FROM THIS DRAWING. ALL DISCREPANCIES WITH THE DETAILS TO BE REPORTED AND CLARIFIED PRIOR TO COMMENCING WORKS ON SITE. IF IN DOUBT - ASK.
THIS DRAWING IS COPYRIGHT.