


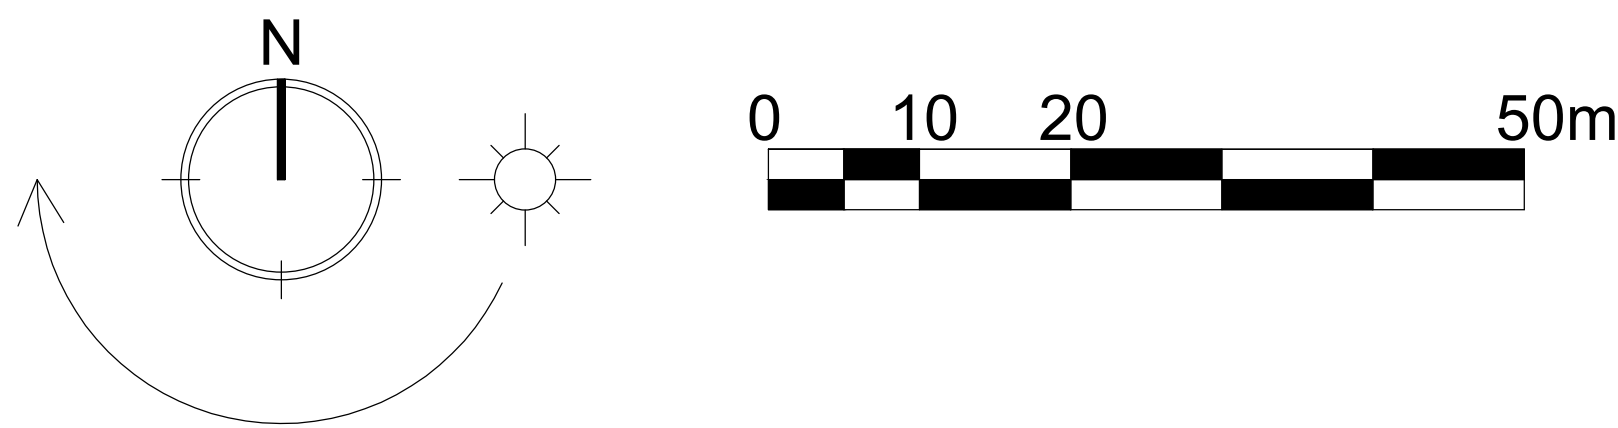


Legend :

MATERIAL PALLET :

- Proposed Footpath
- Proposed Carriageway
- Brett Paving - Burnt Oak
- Brett Paving - Silver Haze
- Brett Alpha Paving (Tegula)
- Brett Omega Paving (Herringbone)
- Vis Splay
- Application Boundary

P02	Gardens updated to Plans 18, 87, 97, 104 and 118. Plot 49-50 updated 20m added throughout the site. Highway comments incorporated. Parking moved to Plot 27-32 re-designed. Bollards added outside of Plot 97-104. Raised table added to Street 34.	22.05.25	AYC
P01	Planning Issue	17.04.25	AYC
Rev.	Description	Date	By

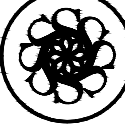

DAVIDSONS

Wilson House, Leicester Road, Ibstock,
Leicestershire LE15 7 4JP
T: 01530 261 444 F: 01530 267 101
www.davidsonsgroup.co.uk
E: info@davidsonsgroup.co.uk

Development:

Land Off Kirkby Road, Desford

Drawing Ref:

Highways Layout

Drawing Status:	Drawn:	Checked:
01 - Planning Drawing	AYC	MS
Date:	Scale:	Signed Off:
14.04.25	1:500	IP
Rev:		
P02		
Doc Number:		
xxxx_101		

Landscaping indicative. For exact details and specification please refer to Golby & Luck Landscaping drawings.