




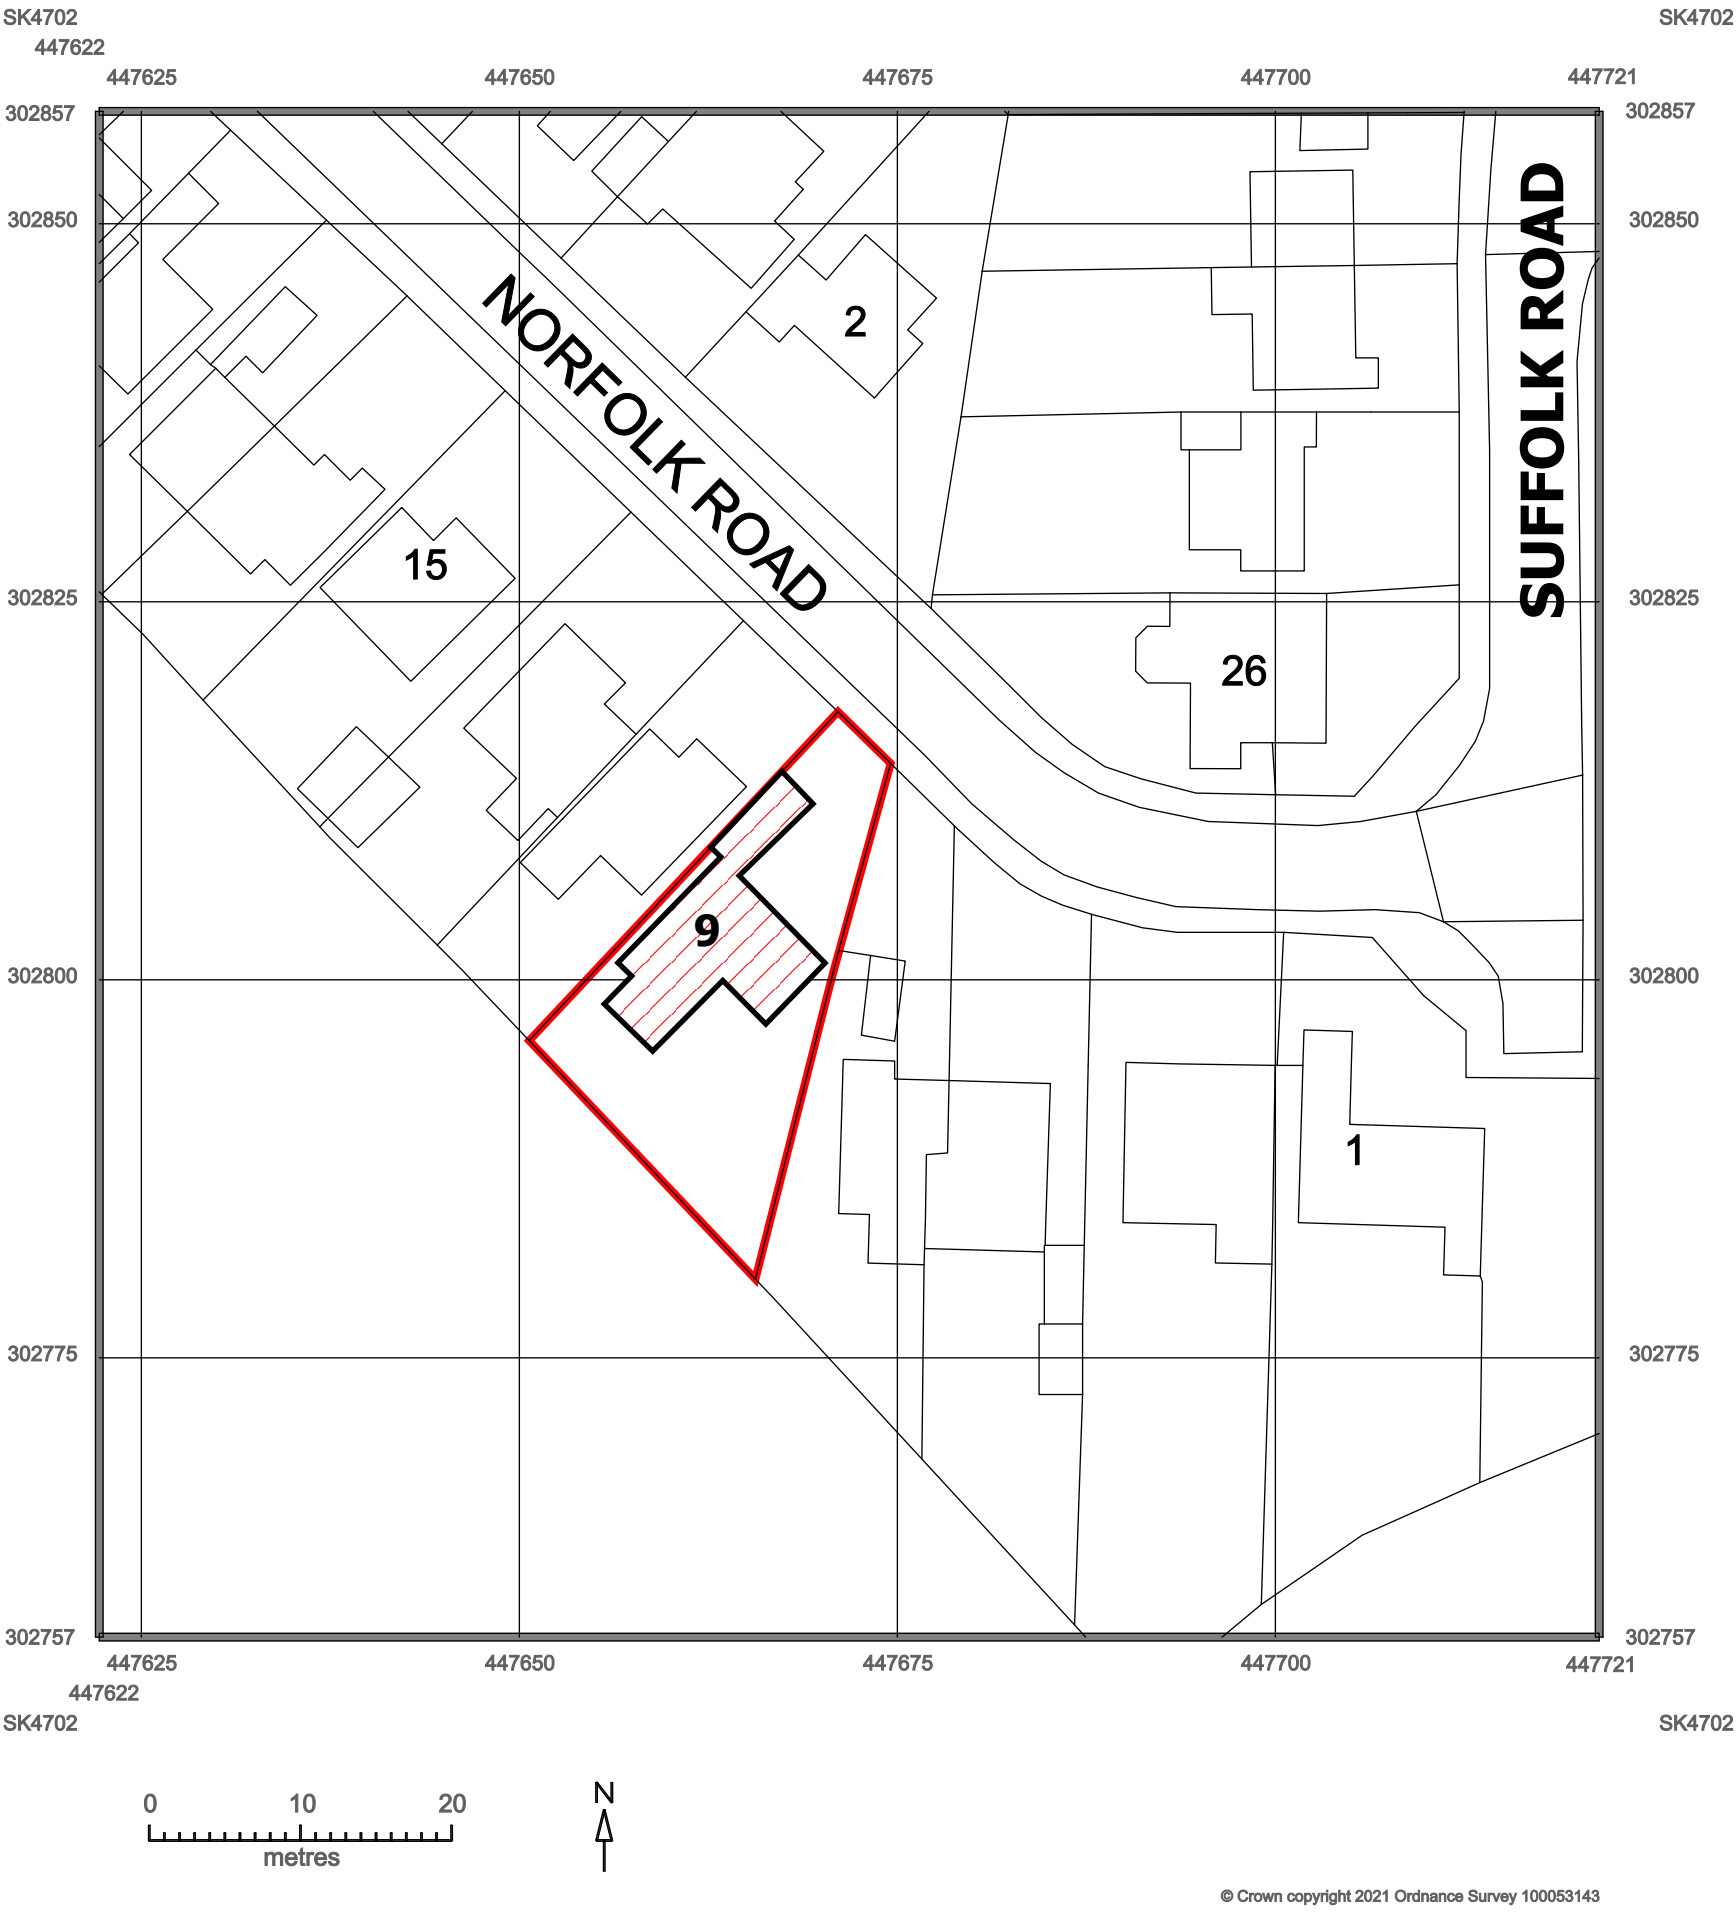



Existing Block Plan
Scale 1:500

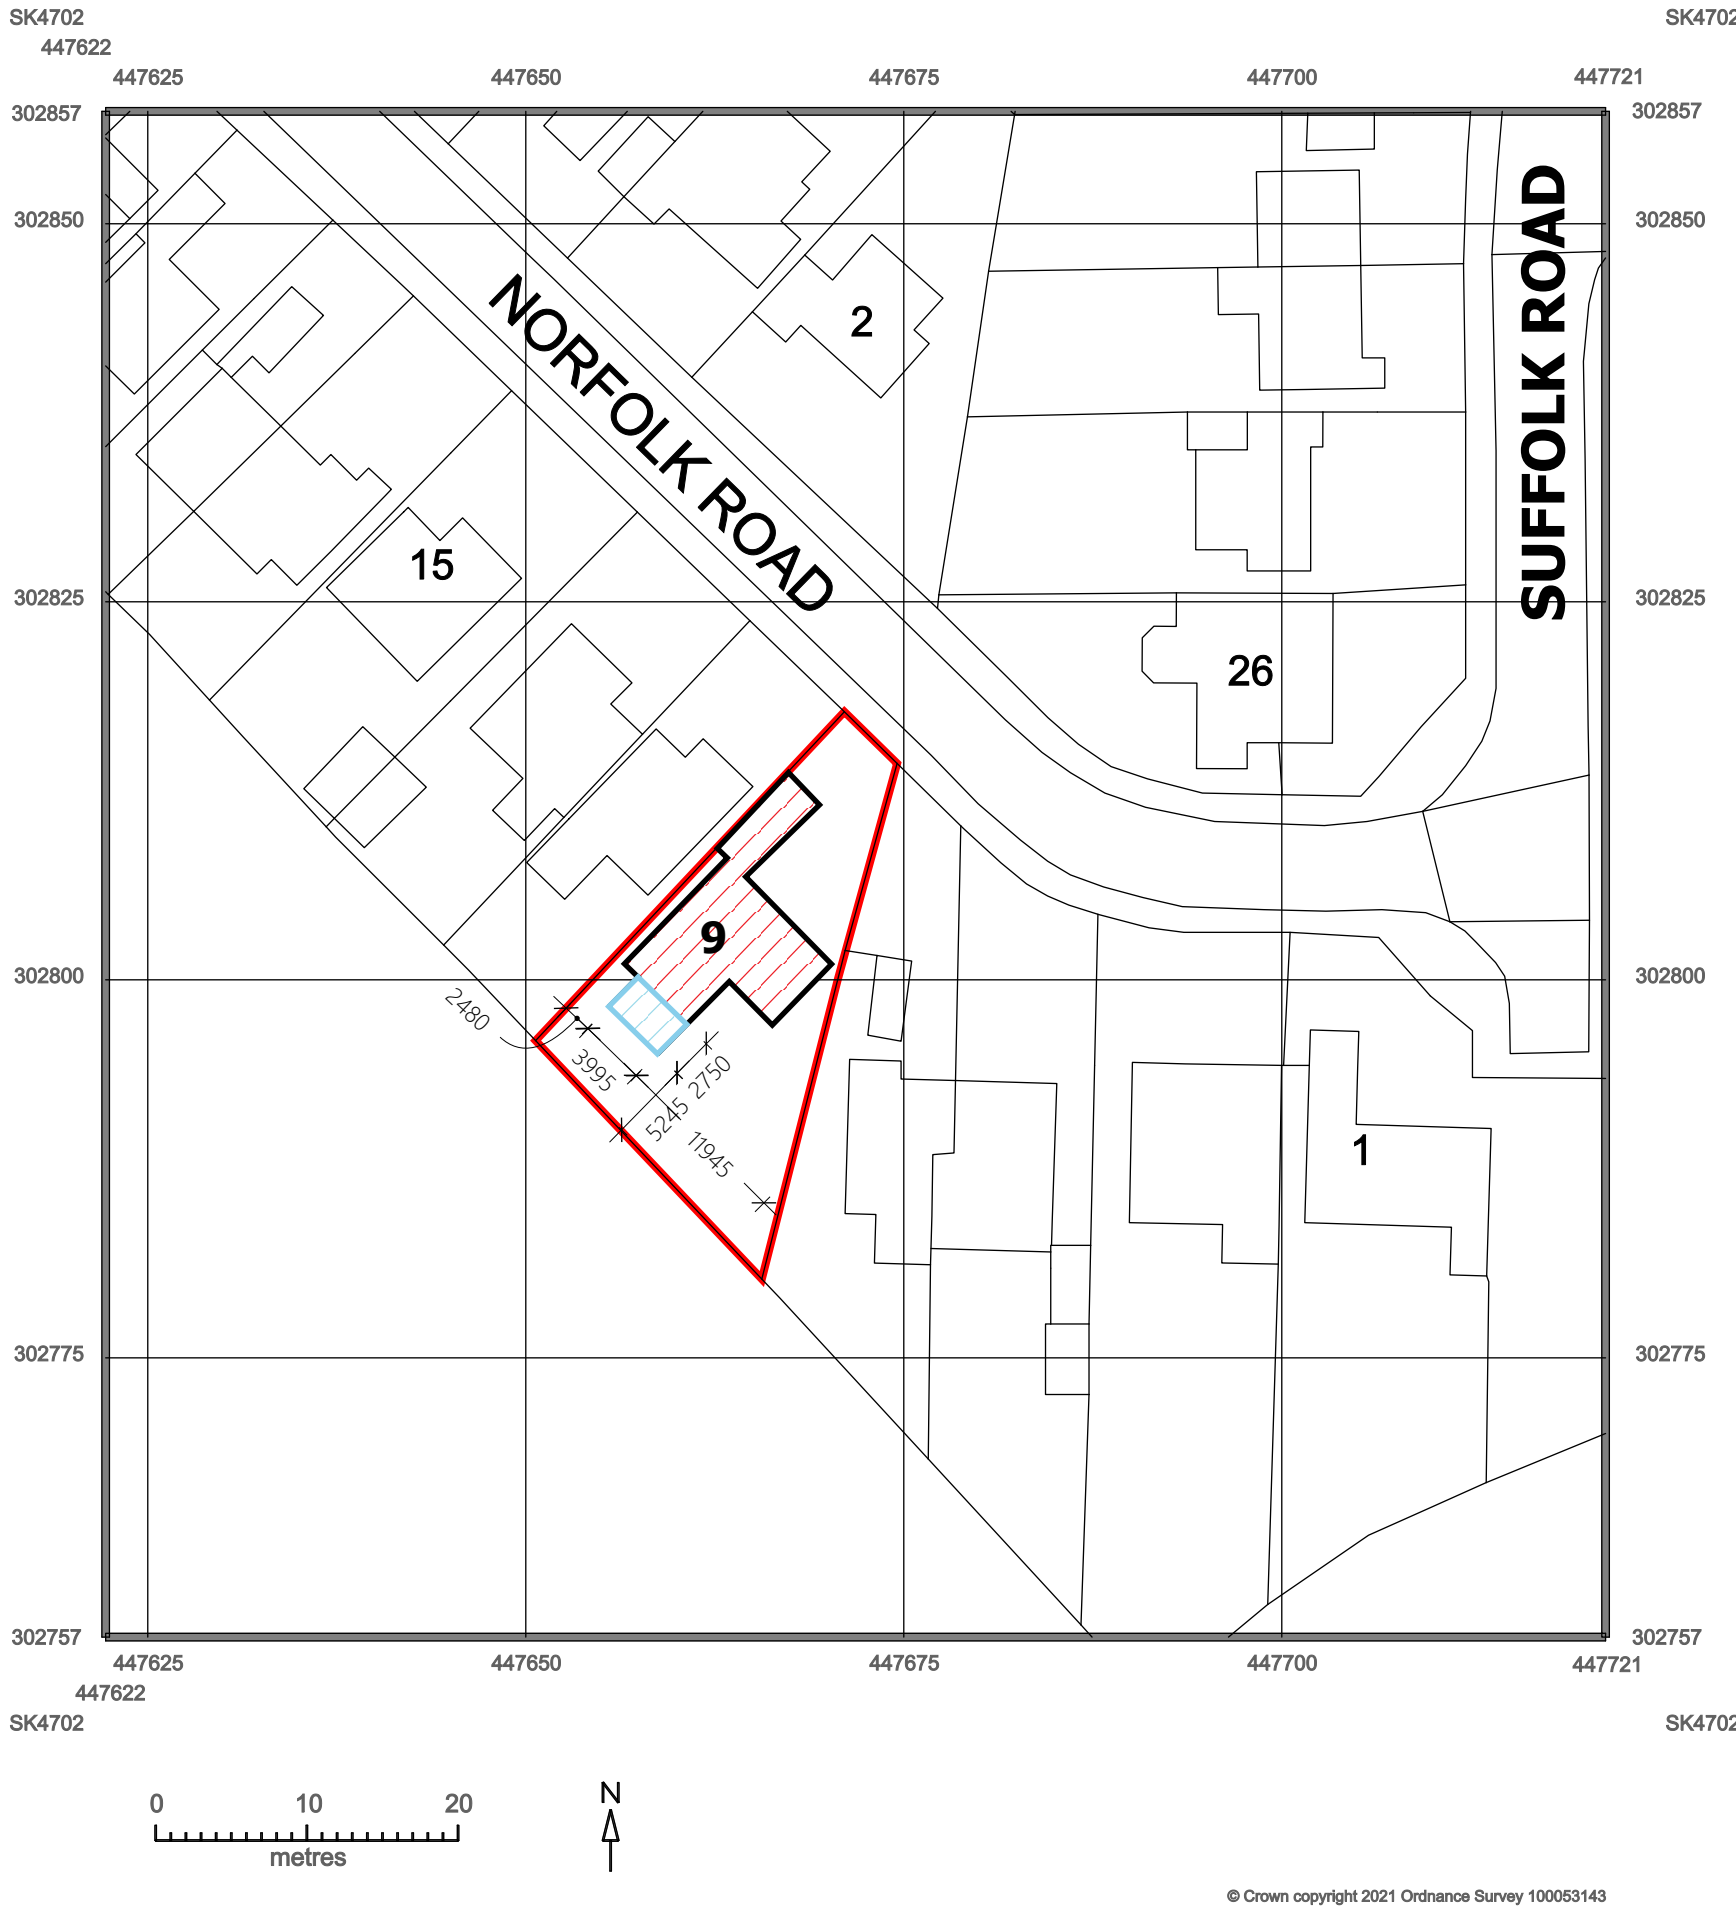


Proposed Block Plan
Scale 1:500

Key:

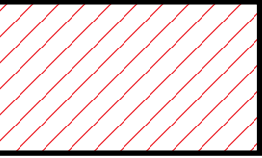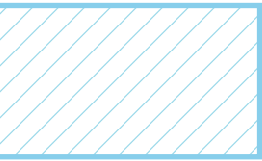
-  Existing Property
-  Curtilage
-  Proposed Extension

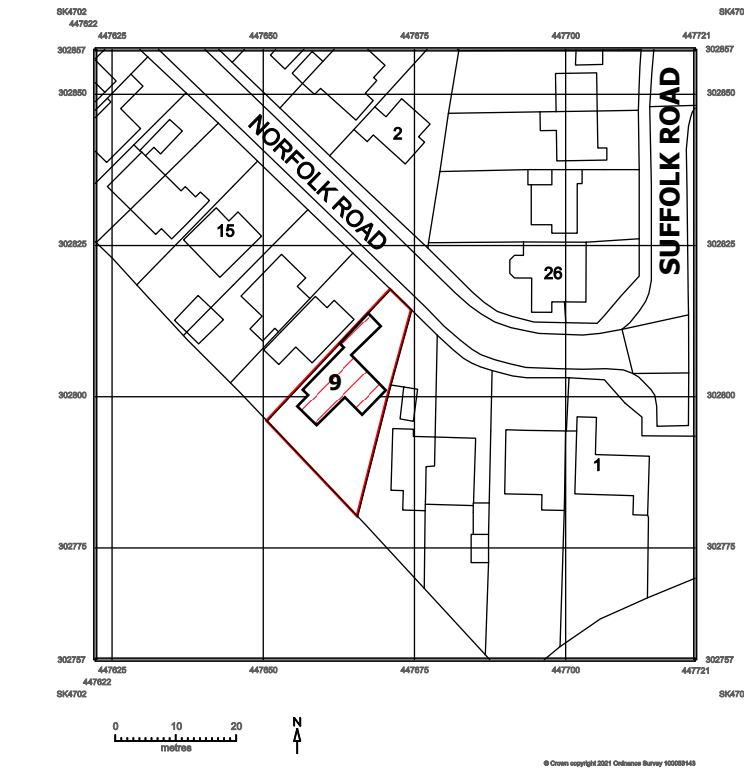

Existing Location Plan
Scale 1:1250

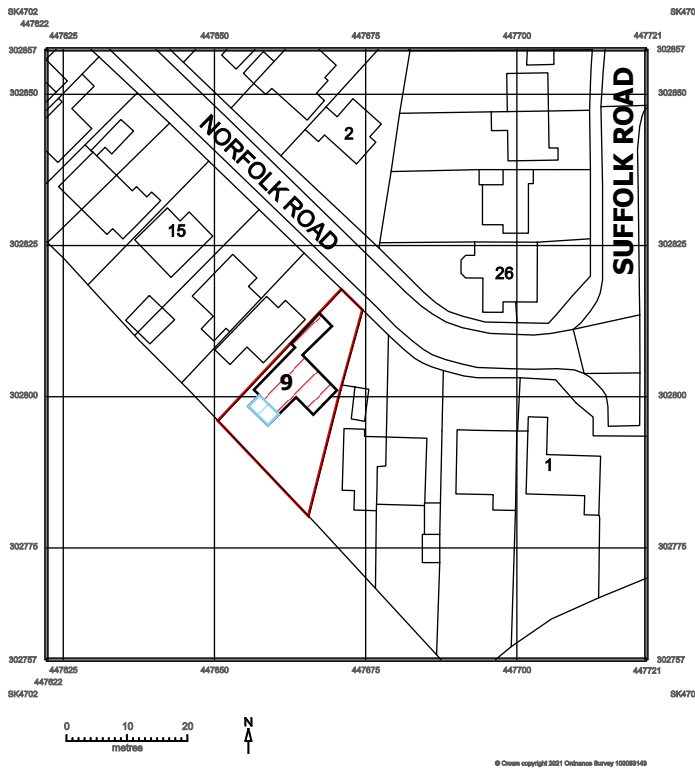

Proposed Location Plan
Scale 1:1250

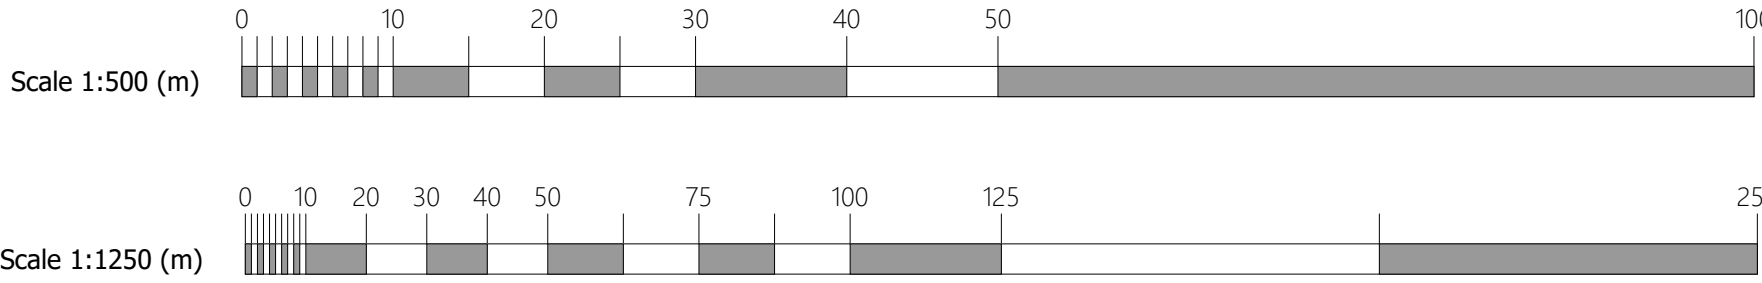

simplydesignsolutions

info@simplydesignsolutions.co.uk
Loughborough: Tel: 01509 558364 Mobile: 07906 869069
Nuneaton: Tel: 02476 326365 Mobile: 07717 416405

Date: 01-12-2023 Drawn: DR Checked: -

Mr M Alder Job Ref: 21620b

9 Norfolk Road, Desford, Leicestershire, LE9 9HR

Dwg No: 03 Rev No: - Scale: 1:500 1:1250 Size: A1