

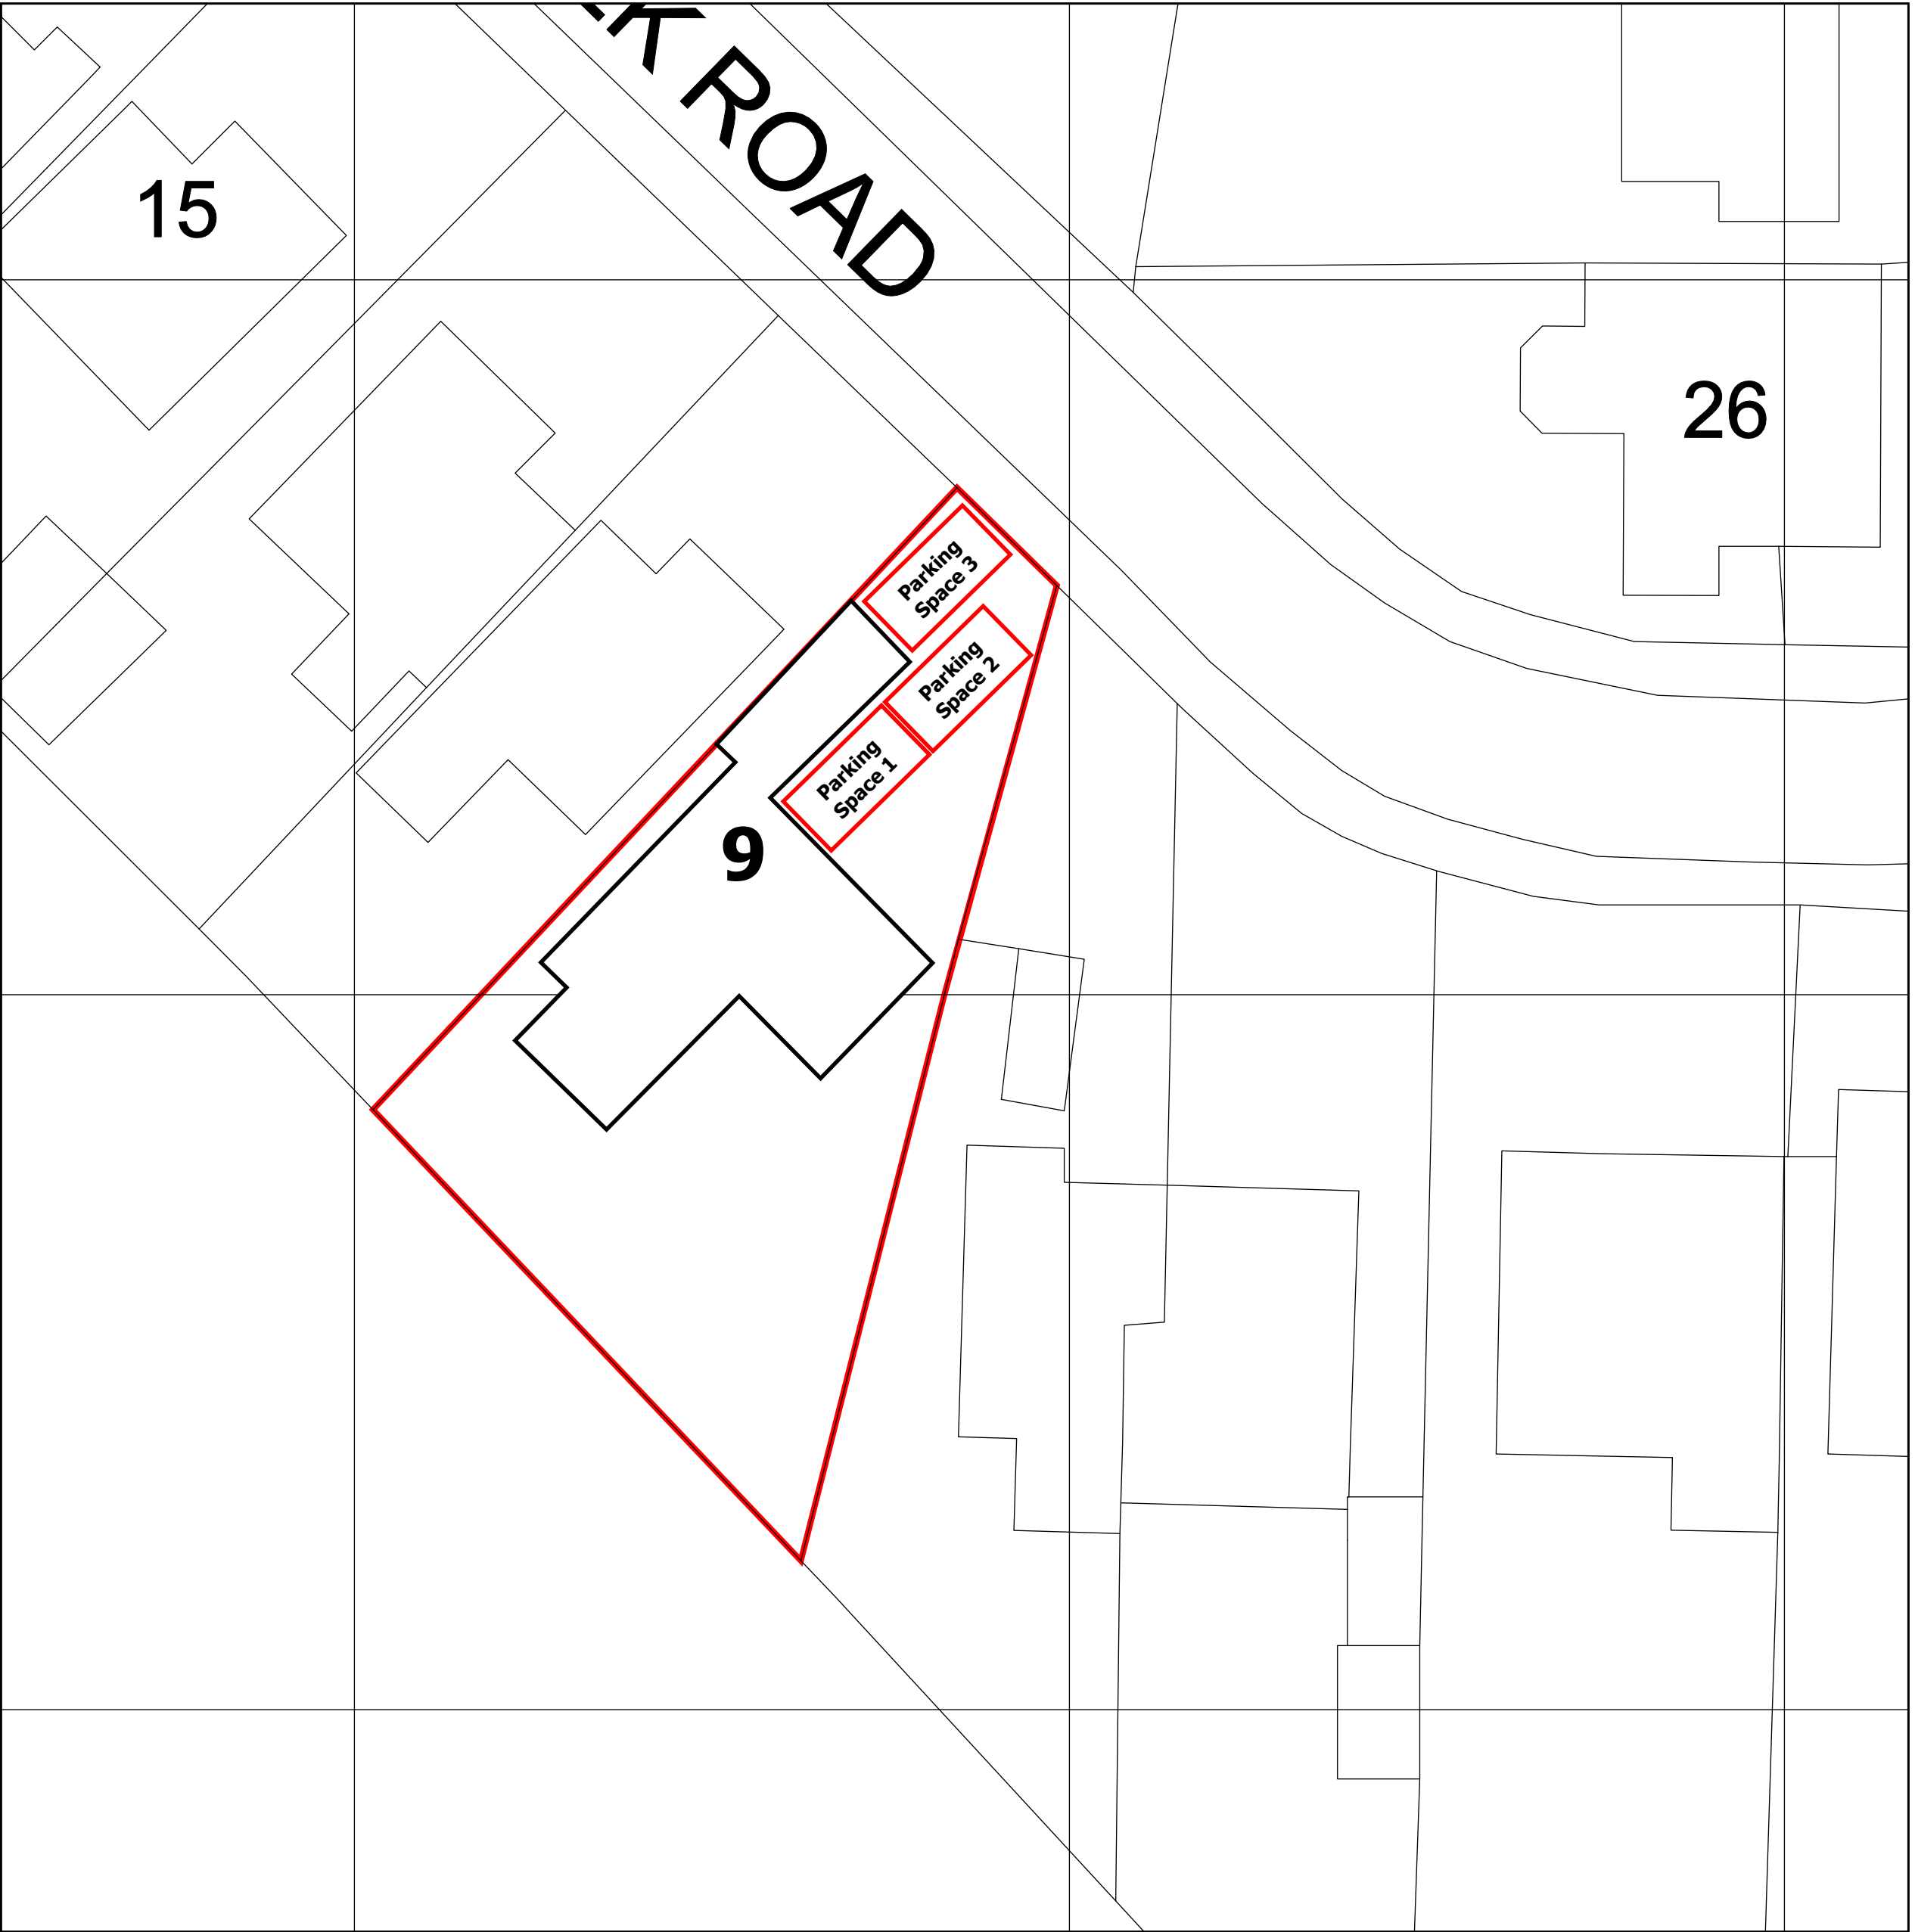


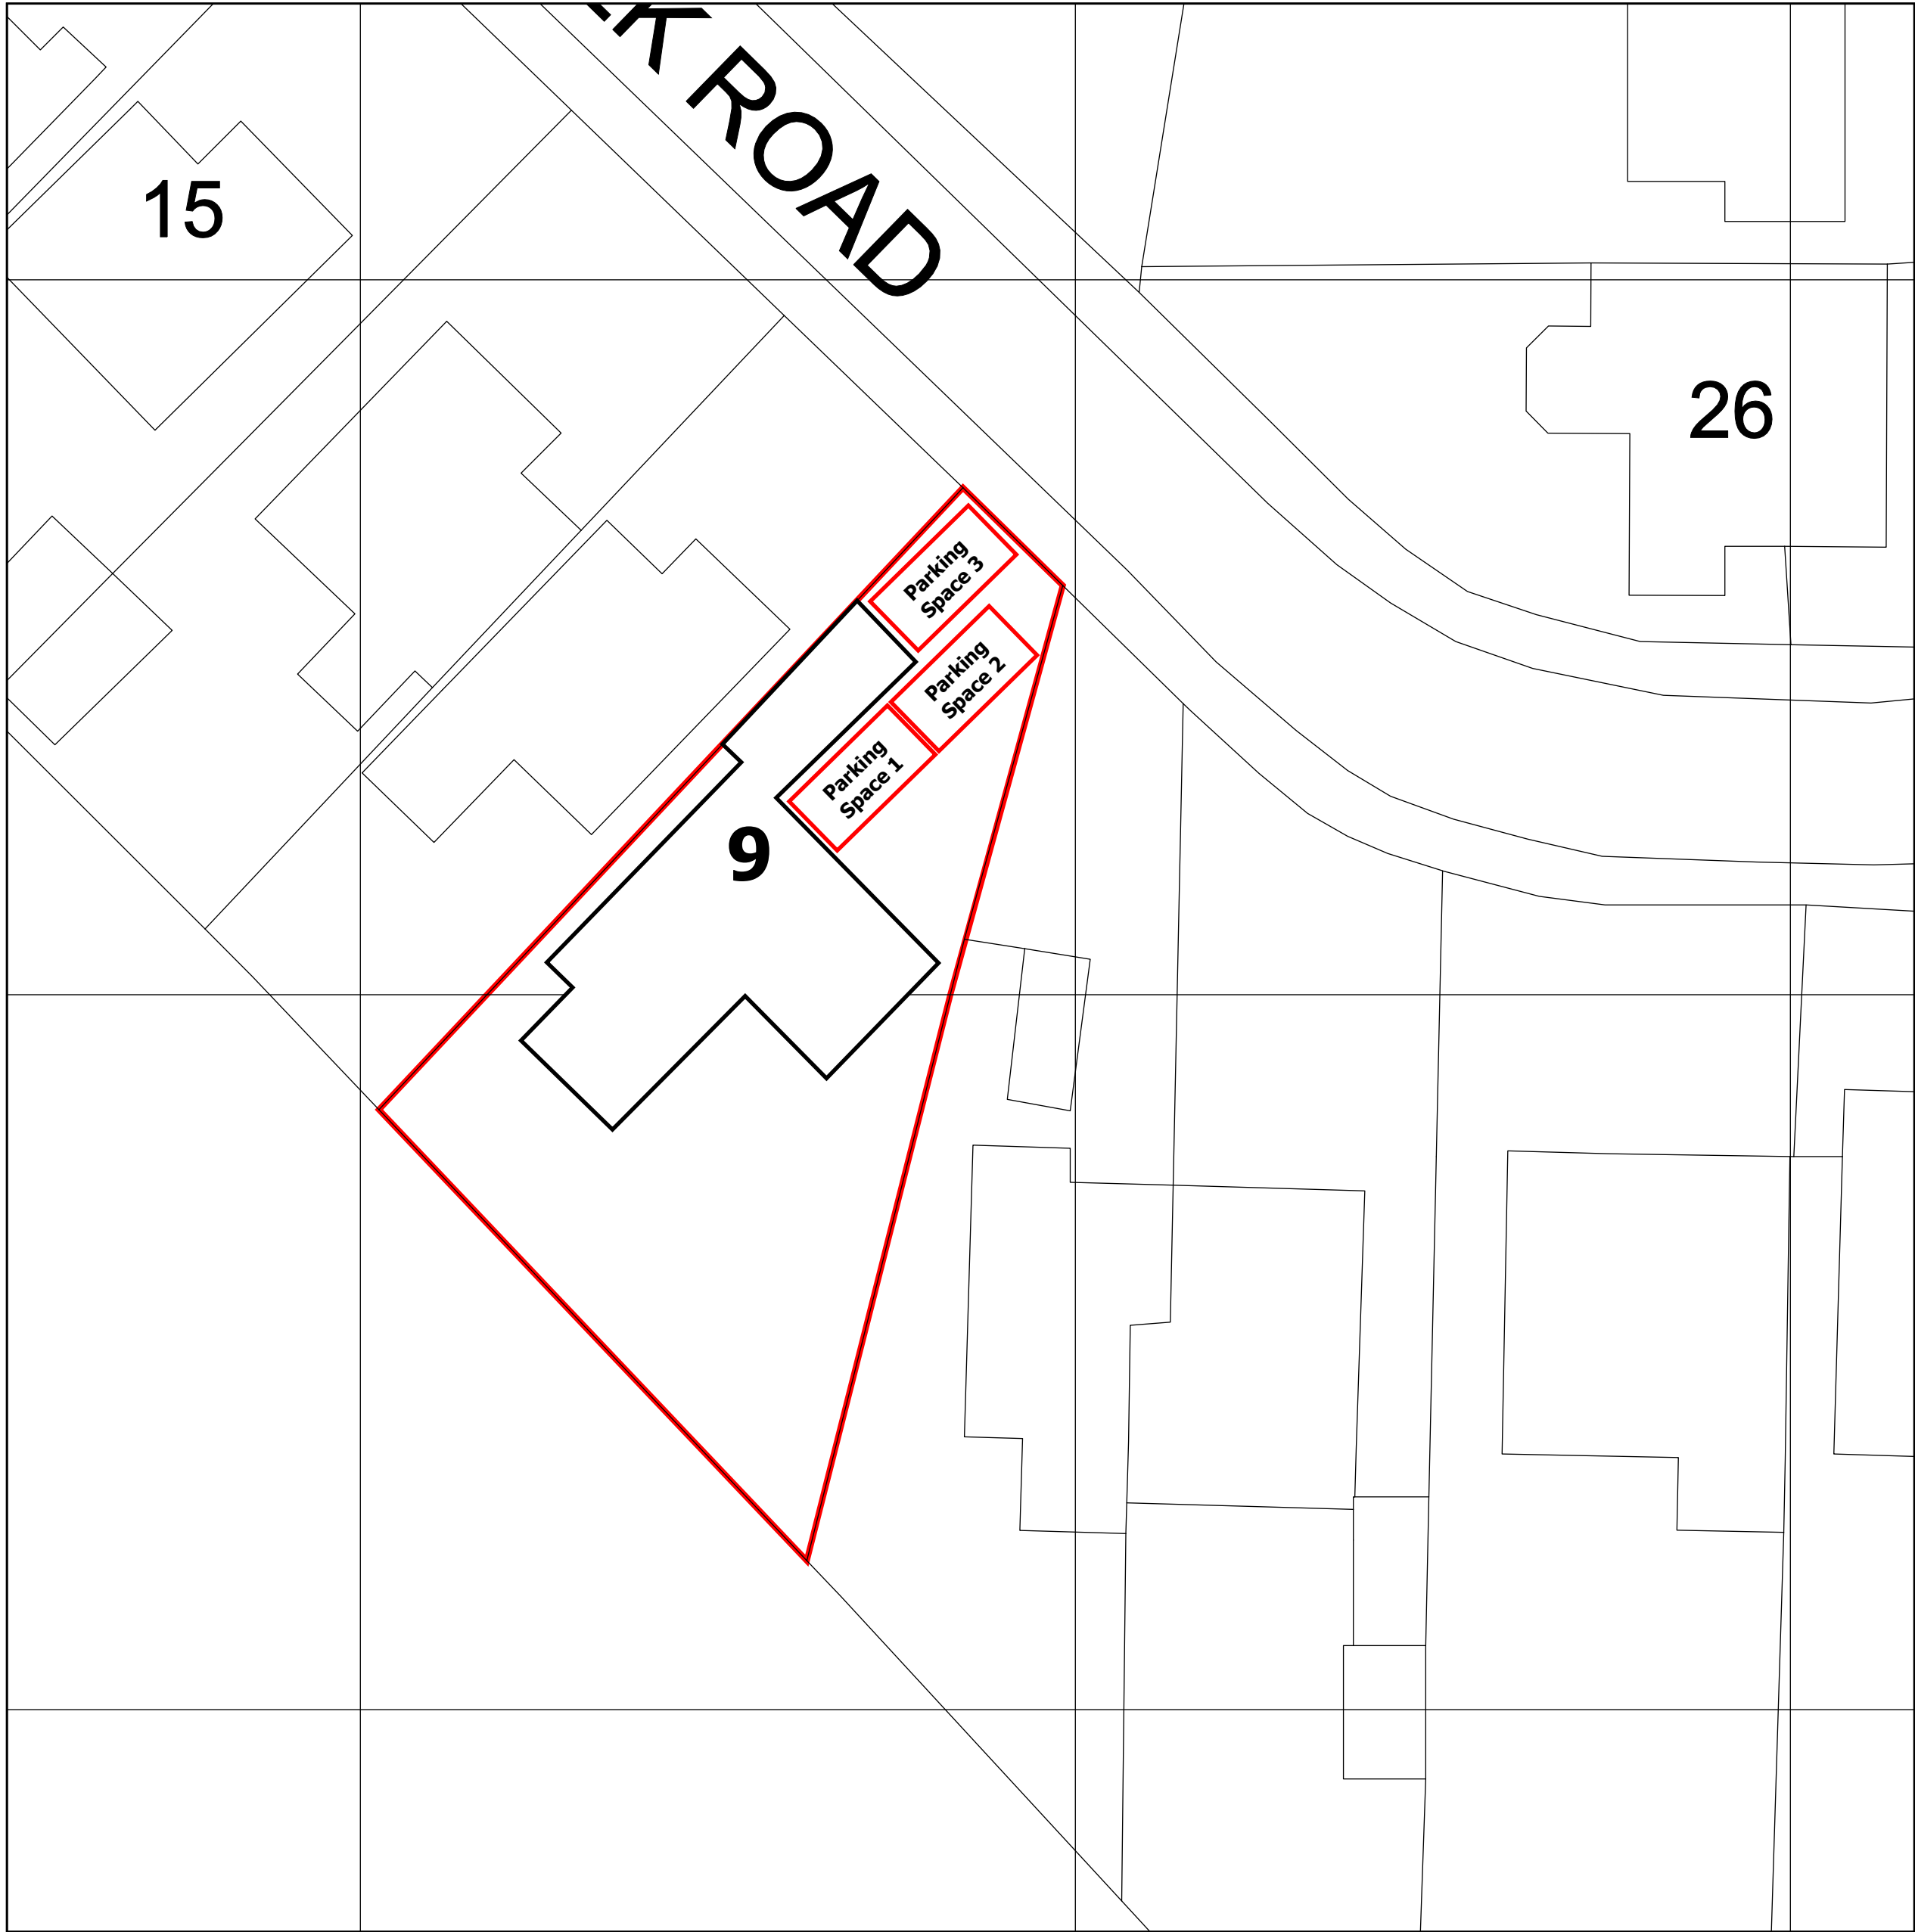

Existing Parking Plan

Proposed Parking Plan

This drawing is to be scaled for planning purposes only, for all other purposes use written dimensions. Print to the correct size shown in the title block.
This drawing is colour coded should be read in conjunction with all other relevant drawings and specifications.
Responsibility cannot be accepted for alteration and/or deviation from this design without prior acknowledgment of simplydesignsolutions.
All levels and dimensions to be checked on site, all level and dimensional discrepancies are to be brought to the immediate attention of simplydesignsolutions.

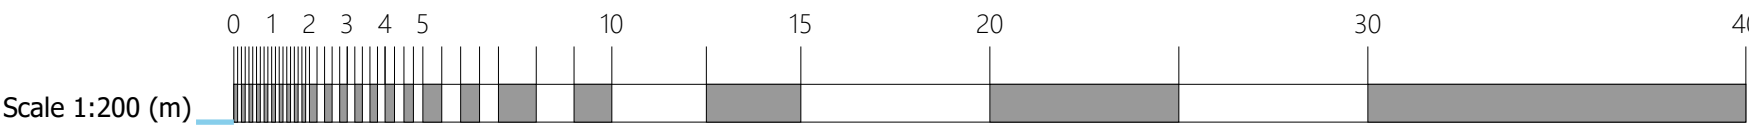

simplydesignsolutions
info@simplydesignsolutions.co.uk
Loughborough: Tel: 01509 558364 Mobile: 07906 869069
Nuneaton: Tel: 02476 326365 Mobile: 07717 416405

Date: 01-12-2023	Drawn: DR	Checked: -
Mr M Alder		Job Ref: 21620b
9 Norfolk Road, Desford, Leicestershire, LE9 9HR		
Dwg No: 04	Rev No: -	Scale: 1:200
		Size: A1