
Standard Panel Sizes

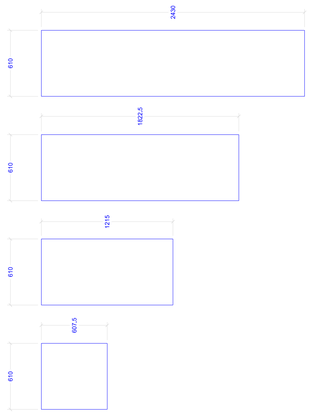



10mm Trespa Meteon Exterior Satin finish cladding panel - Colour 1 - A 37.7.2 Dark green

10mm Trespa Meteon Exterior Satin finish cladding panel - Colour 2 - A 36.3.5 Turf green

10mm Trespa Meteon Exterior Satin finish cladding panel - Colour 3 - A 37.2.3 Spring green

10mm Trespa Meteon Exterior Satin finish cladding panel - Colour 4 - A 36.4.1 Agave green

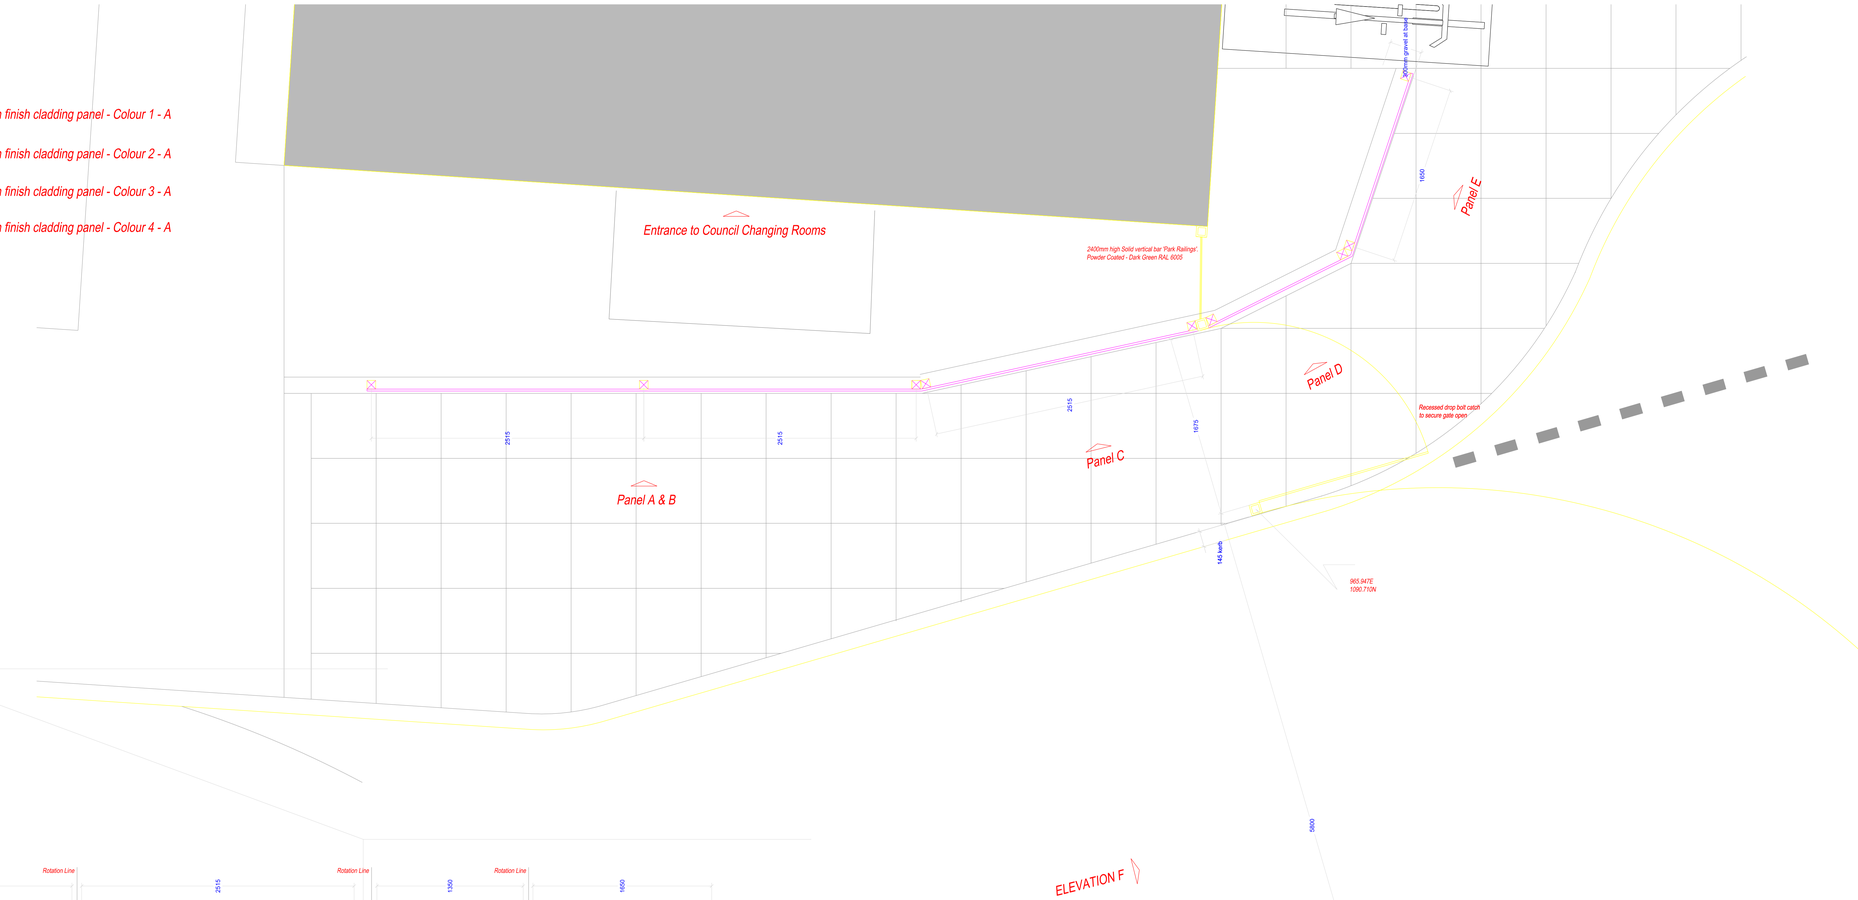

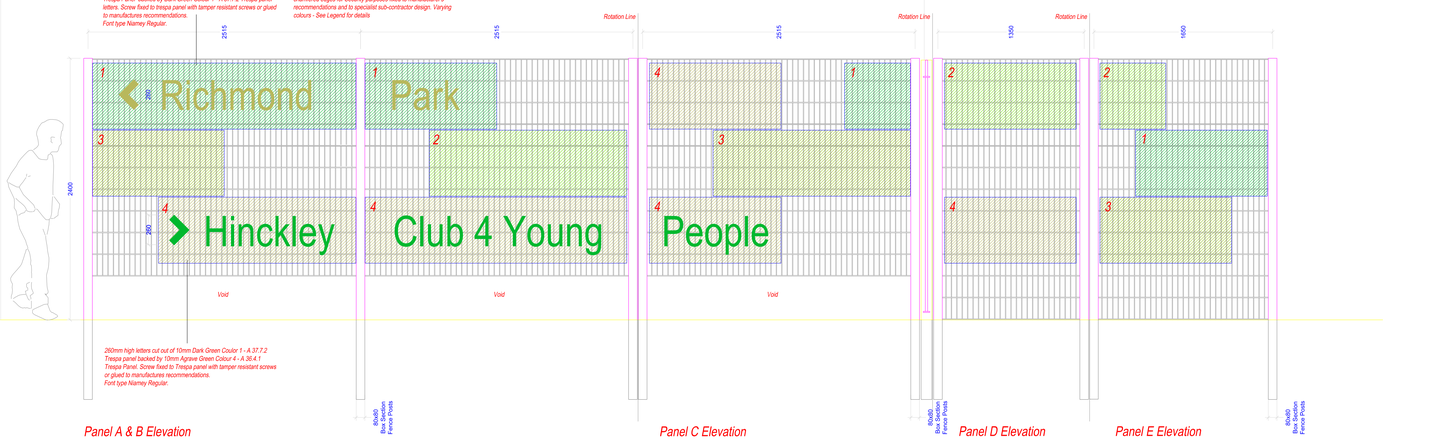



Panel A & B Elevation

Panel C Elevation

Panel D Elevation

Panel E Elevation

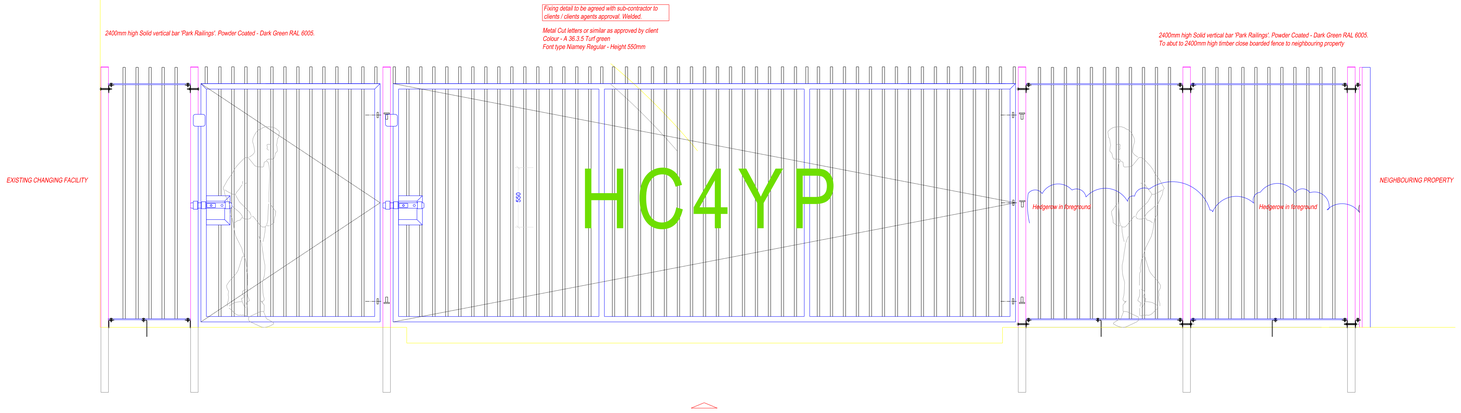

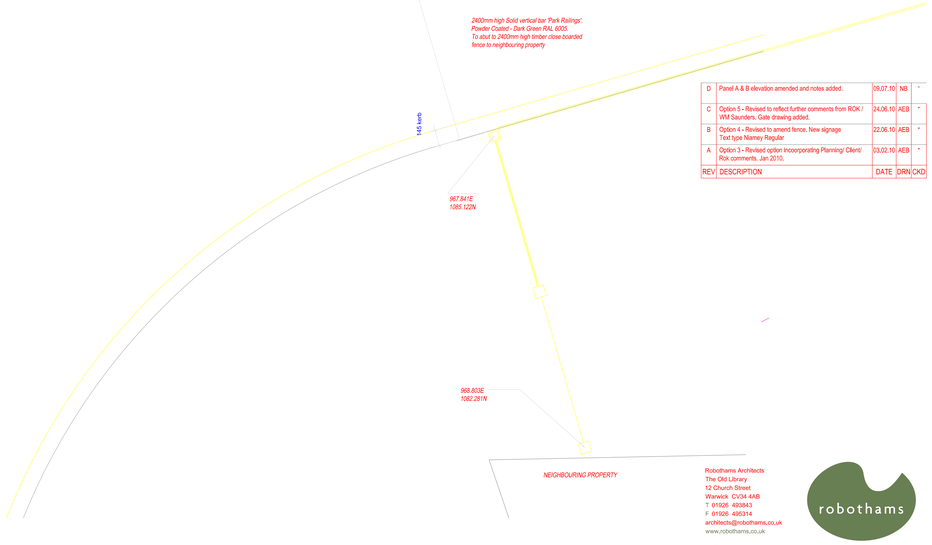

REV	DESCRIPTION	DATE	DRN	CKD
D	Panel A & B elevation amended and notes added.	09.07.10	NB	"
C	Option 5 - Revised to reflect further comments from ROK / WM Saunders. Gate drawing added.	24.06.10	AEB	"
B	Option 4 - Revised to amend fence. New signage Text type Namey Regular	22.06.10	AEB	"
A	Option 3 - Revised option Incoorporating Planning/ Client/ Rok comments. Jan 2010.	03.02.10	AEB	"

Robothams Architects
The Old Library
12 Church Street
Warwick CV34 4AB
T 01926 493843
F 01926 495314
architects@robothams.co.uk
www.robothams.co.uk

robothams

PROJECT TITLE

Hinckley Club for Young People
Richmond Road
Hinckley, Leics

DRAWING TITLE

Entrance Screen

STATUS Construction

SCALE 1:20	SHEET SIZE A0	DRAWN	AEB
DATE 14.12.09		CHECKED	
DWG NO. 2519-904		REVISION	D