



W: WWW.GLAMPITECT.CO.UK
E: CONTACT@GLAMPITECT.CO.UK
T: 0131 202 9002



Date	Description	Rev	By

Revision Description

Project:
Proposed Glamping Site - For Ryan Pasch
Grid Reference - SK 49264 07502
LE6 0LU


Drawing Title:
LOCATION PLAN

Drawing Number:
240239-01-01

Revision: -
Date: 10/09/2024
Scale: 1:7500 @ A2
Drawn By: EF
CAD Dwg File: -
Checked By: TA

Issue Status:
Full Planning Application

© Crown copyright and database rights 2024 OS AC0000848283. Public rights of way shown on this map have been taken from Local Authority definitive maps. The representation on this map of any other road, track or path is no evidence of the existence of a right of way.

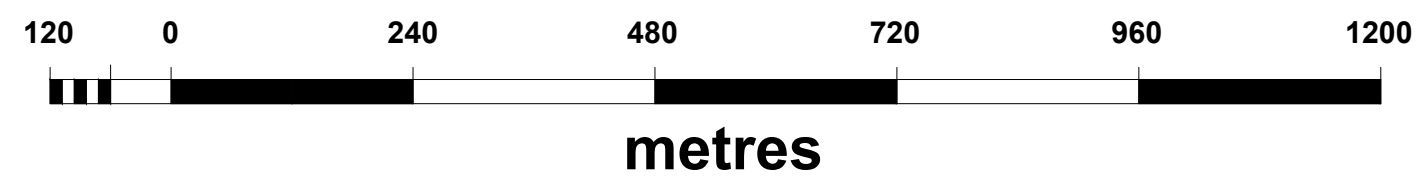

- OWNERSHIP BOUNDARY
AREA = 99,135 m2
- SITE BOUNDARY
SITE AREA = 4,935 m2