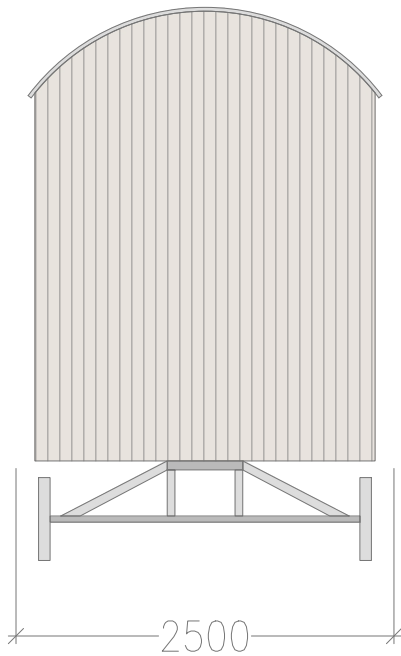
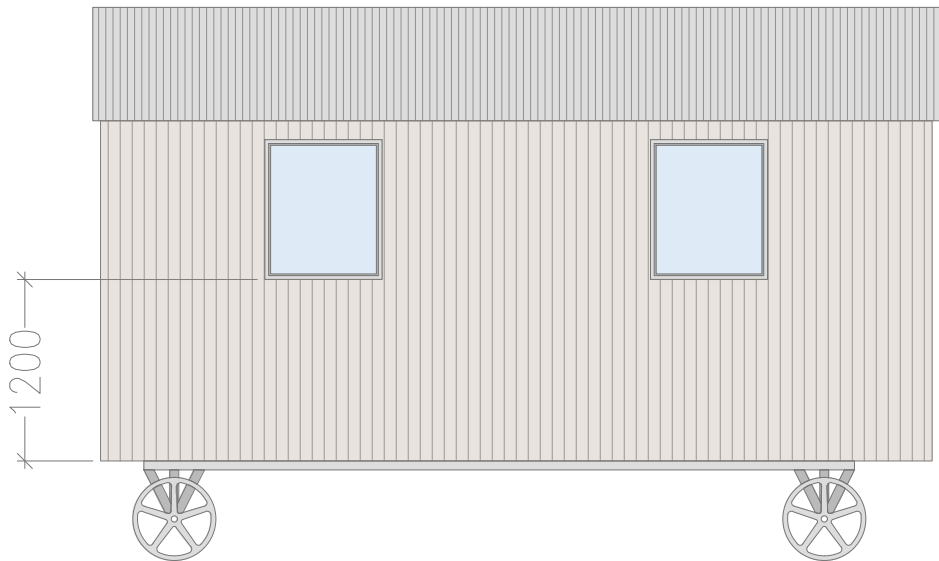
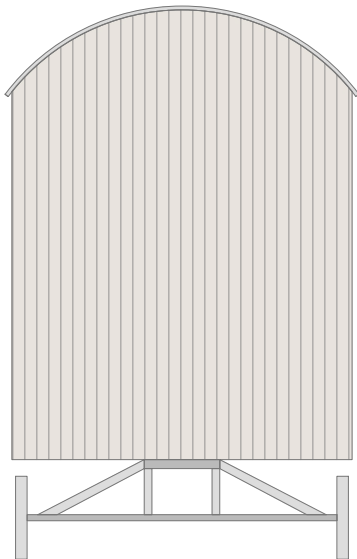
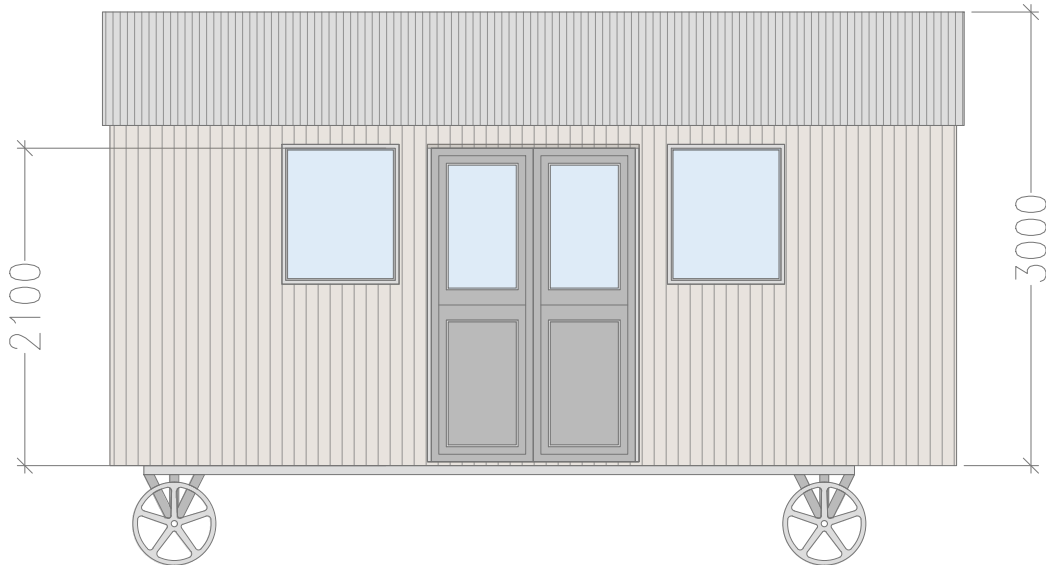
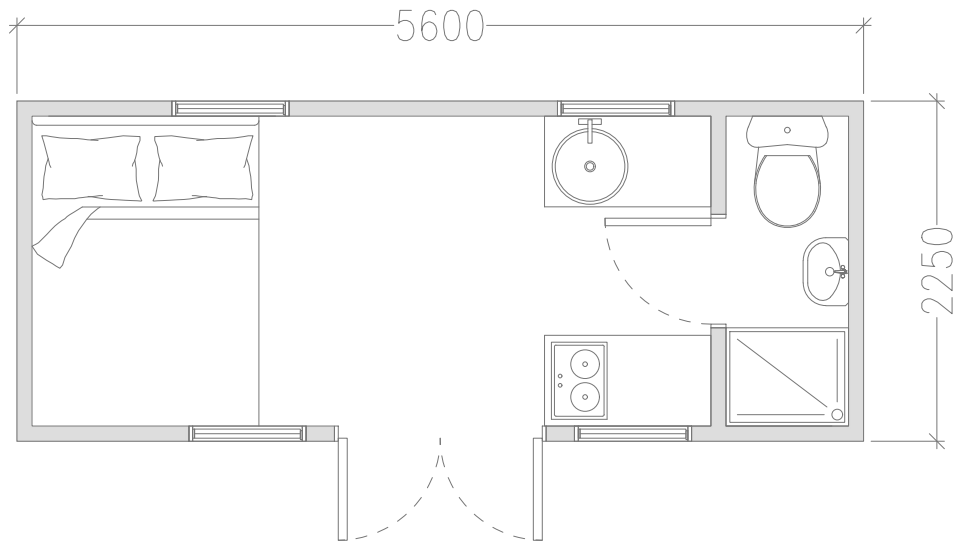


W: WWW.GLAMPITECT.CO.UK
E: CONTACT@GLAMPITECT.CO.UK
T: 0131 202 9002

Date	Description	Rev	By

Revision Description

Project:
Proposed Glamping Site - For Ryan Pasch
Gird Refrence - SK 49264 07502
LE6 0LU

Drawing Title:
HUT PLAN AND ELEVATIONS

Drawing Number:
240239-01-05

Revision: -
Date: 10/09/2024
Scale: 1:50 @ A2
Drawn By: EF
CAD Dwg File: -
Checked By: TA

Issue Status:
Full Planning Application