


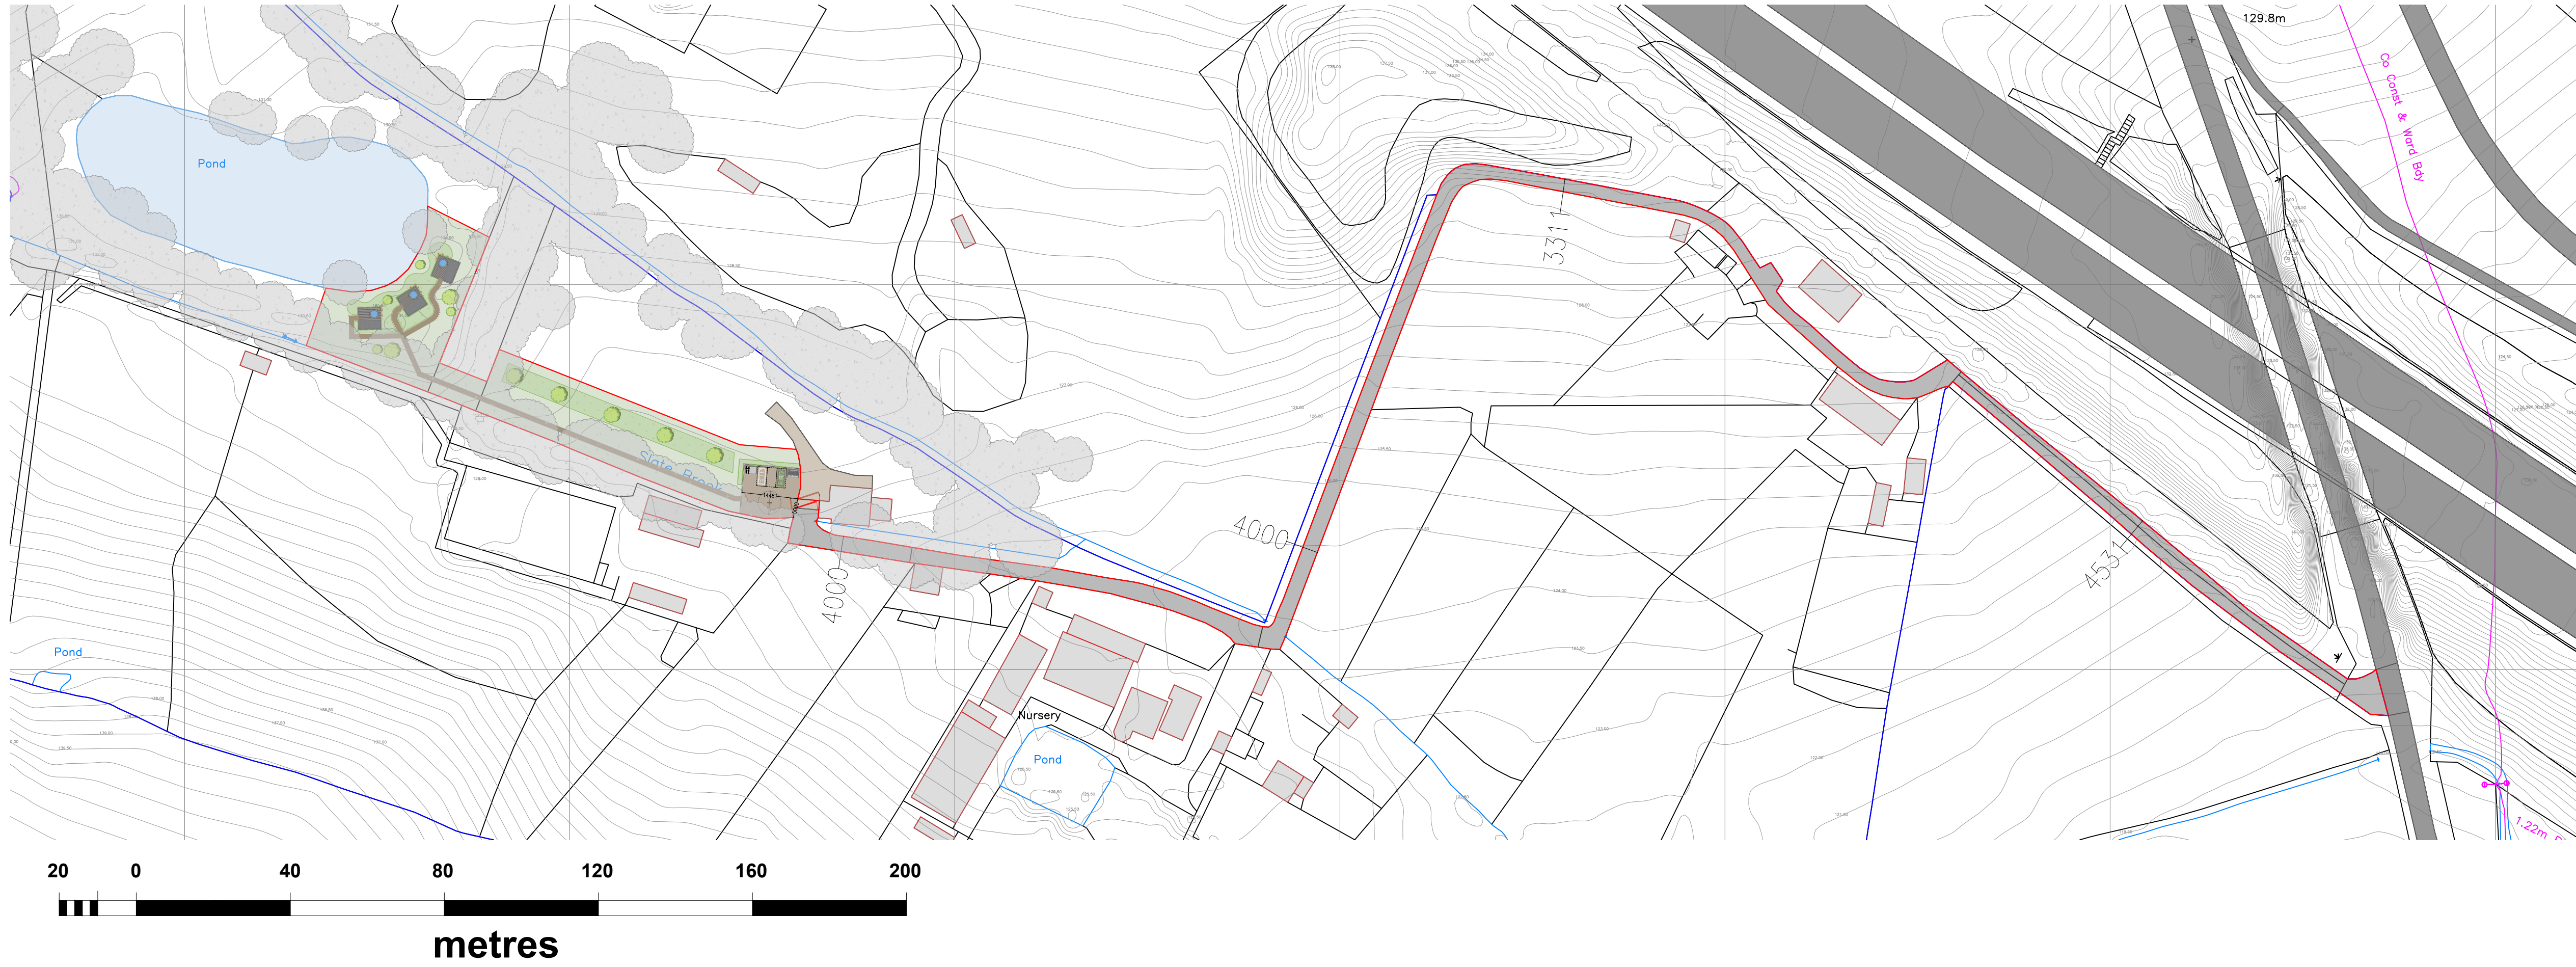


GLampitect

W: WWW.GLAMPITECT.CO.UK
E: CONTACT@GLAMPITECT.CO.UK
T: 0131 202 9002

Date	Description	Rev	By

Revision Description

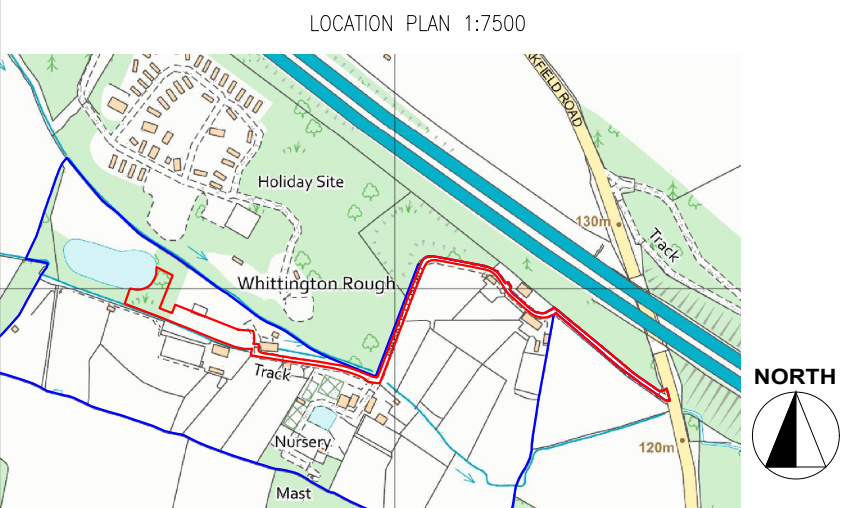

Project:
Proposed Glamping Site - For Ryan Pasch
Grid Reference - SK 49264 07502
LE6 0LU

Drawing Title:
ROAD AND ACCESS PLAN

Drawing Number:
240239-01-06

Revision: -
Date: 10/09/2024
Scale: 1:100 and 1:1000 @ A1
Drawn By: EF
CAD Dwg File: -
Checked By: TA

Issue Status:
Full Planning Application



A1



View 1. View from access on Markfield Road facing south.



View 2. View from access on Markfield Road facing north.

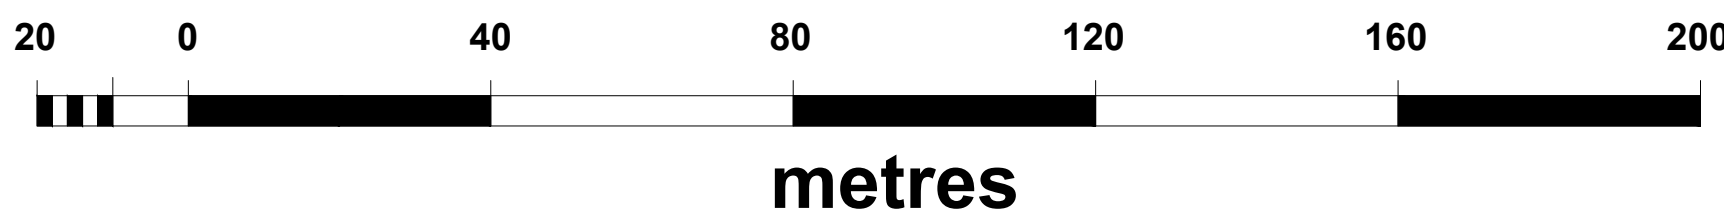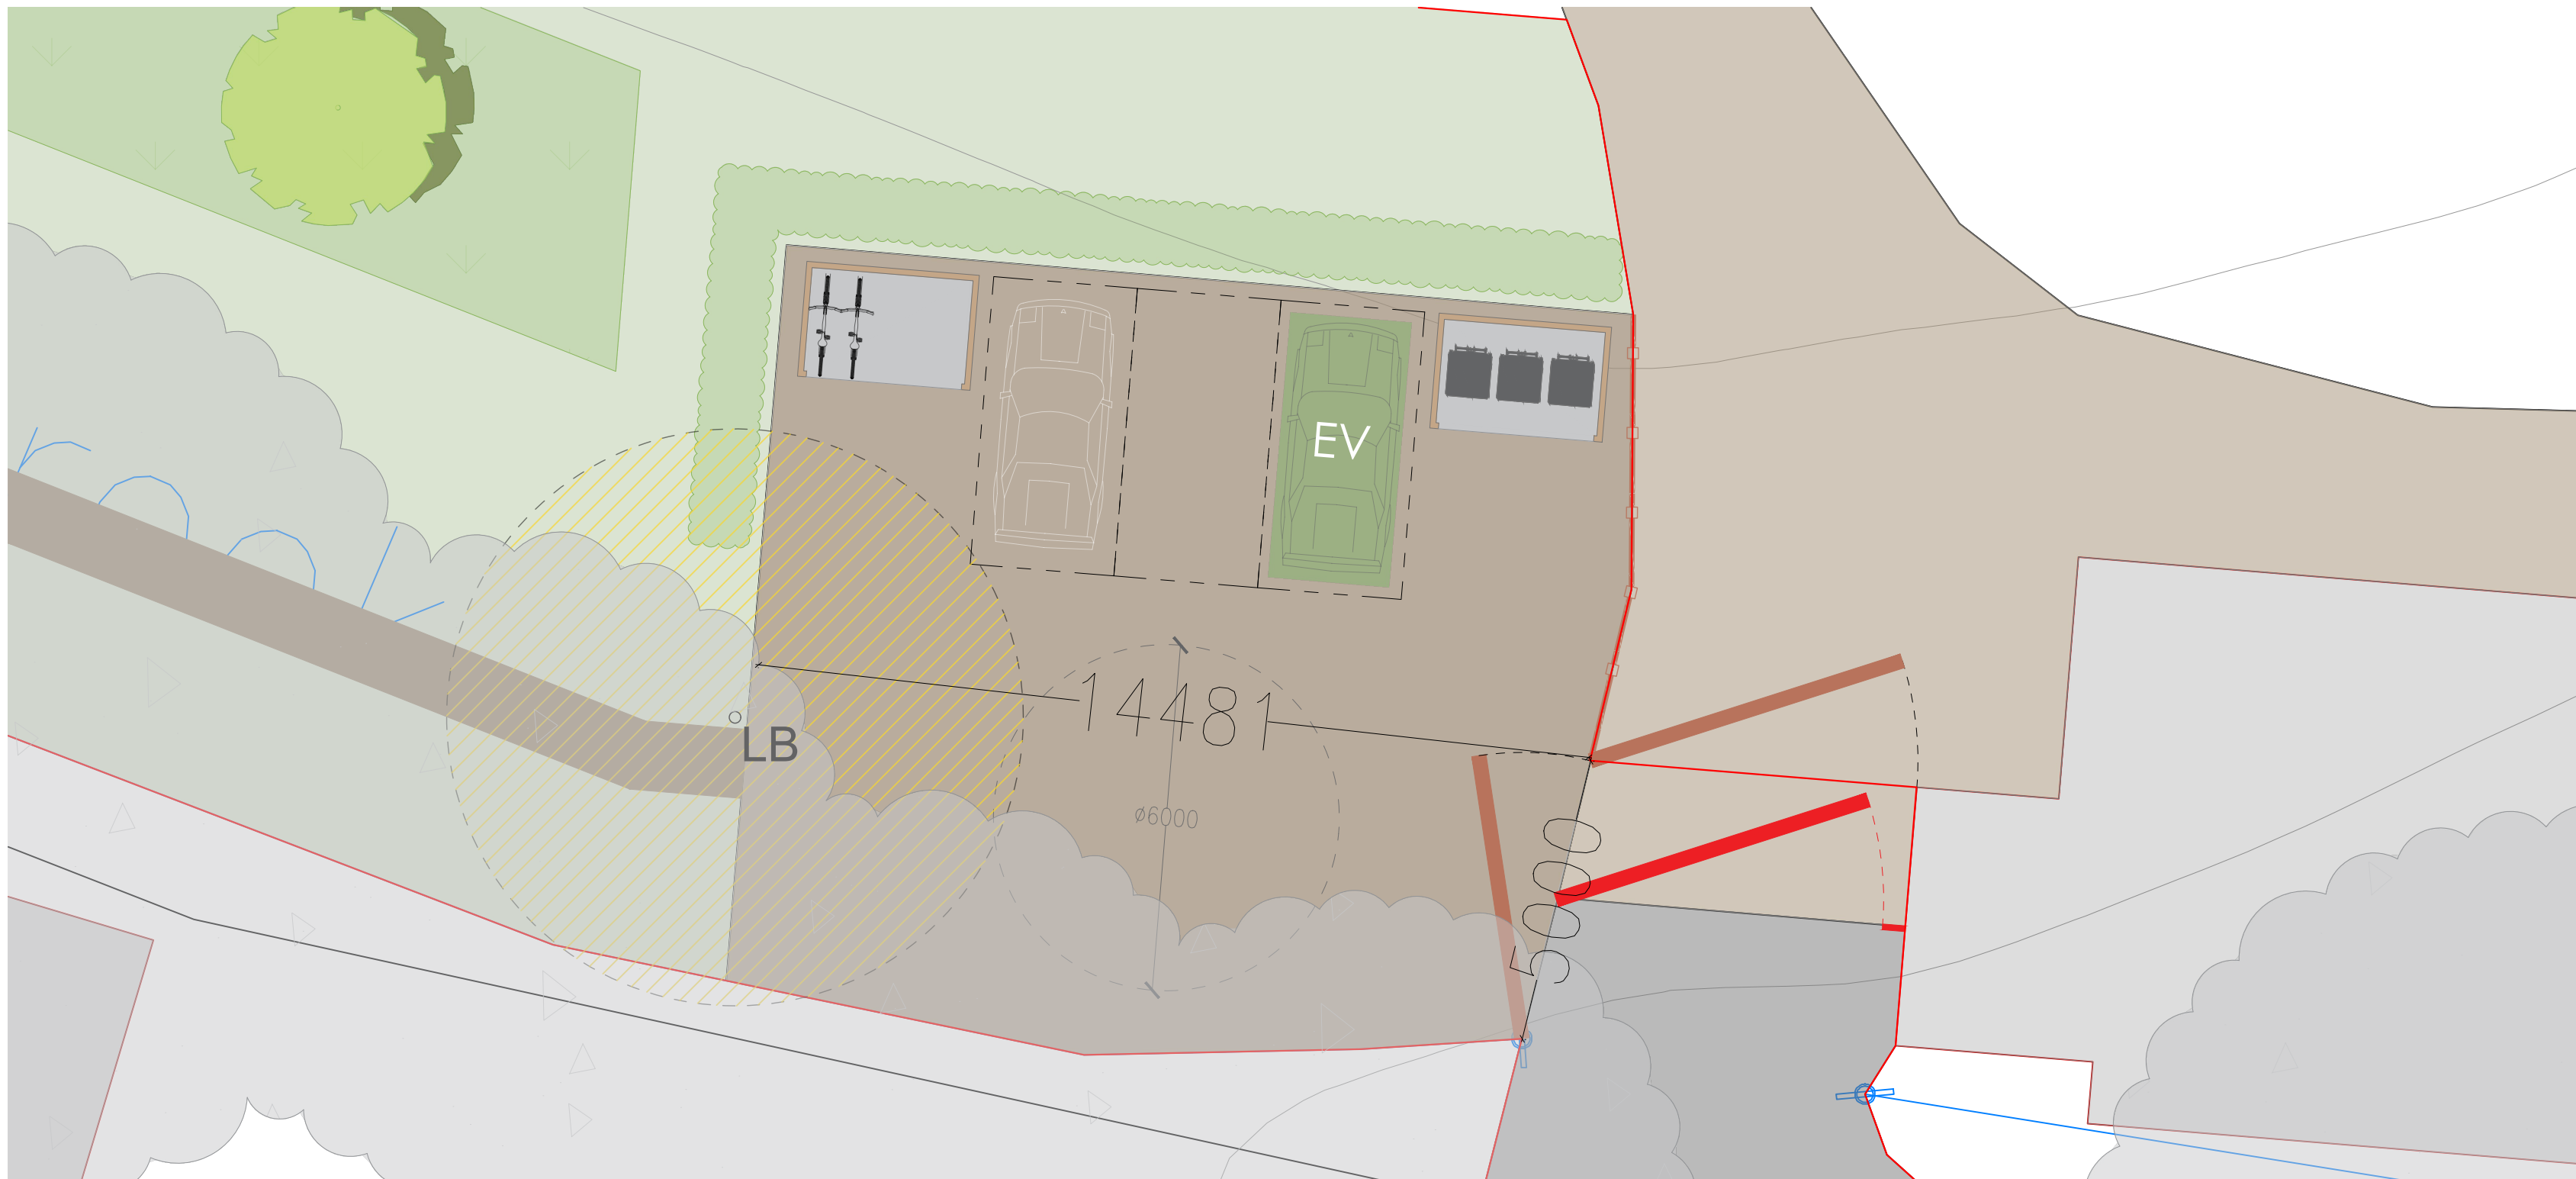

OWNERSHIP BOUNDARY
AREA = 99,135 m2

SITE BOUNDARY
SITE AREA = 4,935 m2