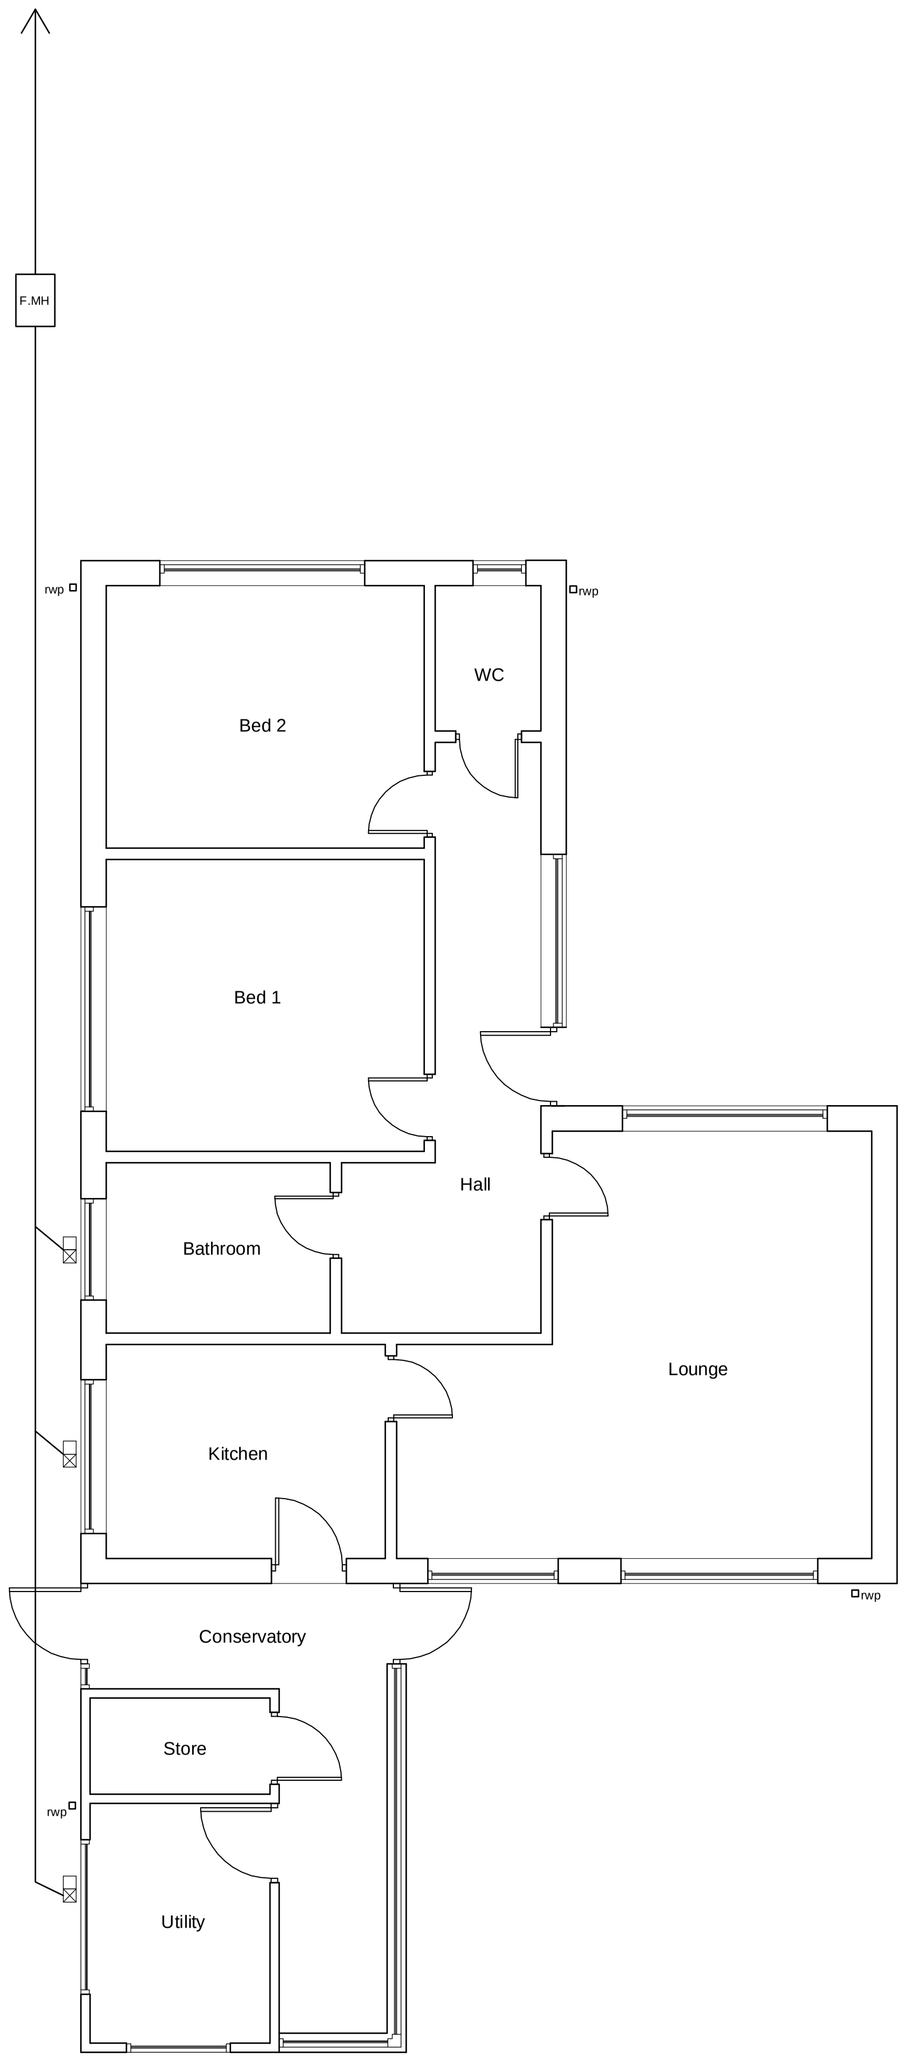

EXISTING GROUND FLOOR PLAN

SCALE 1:50

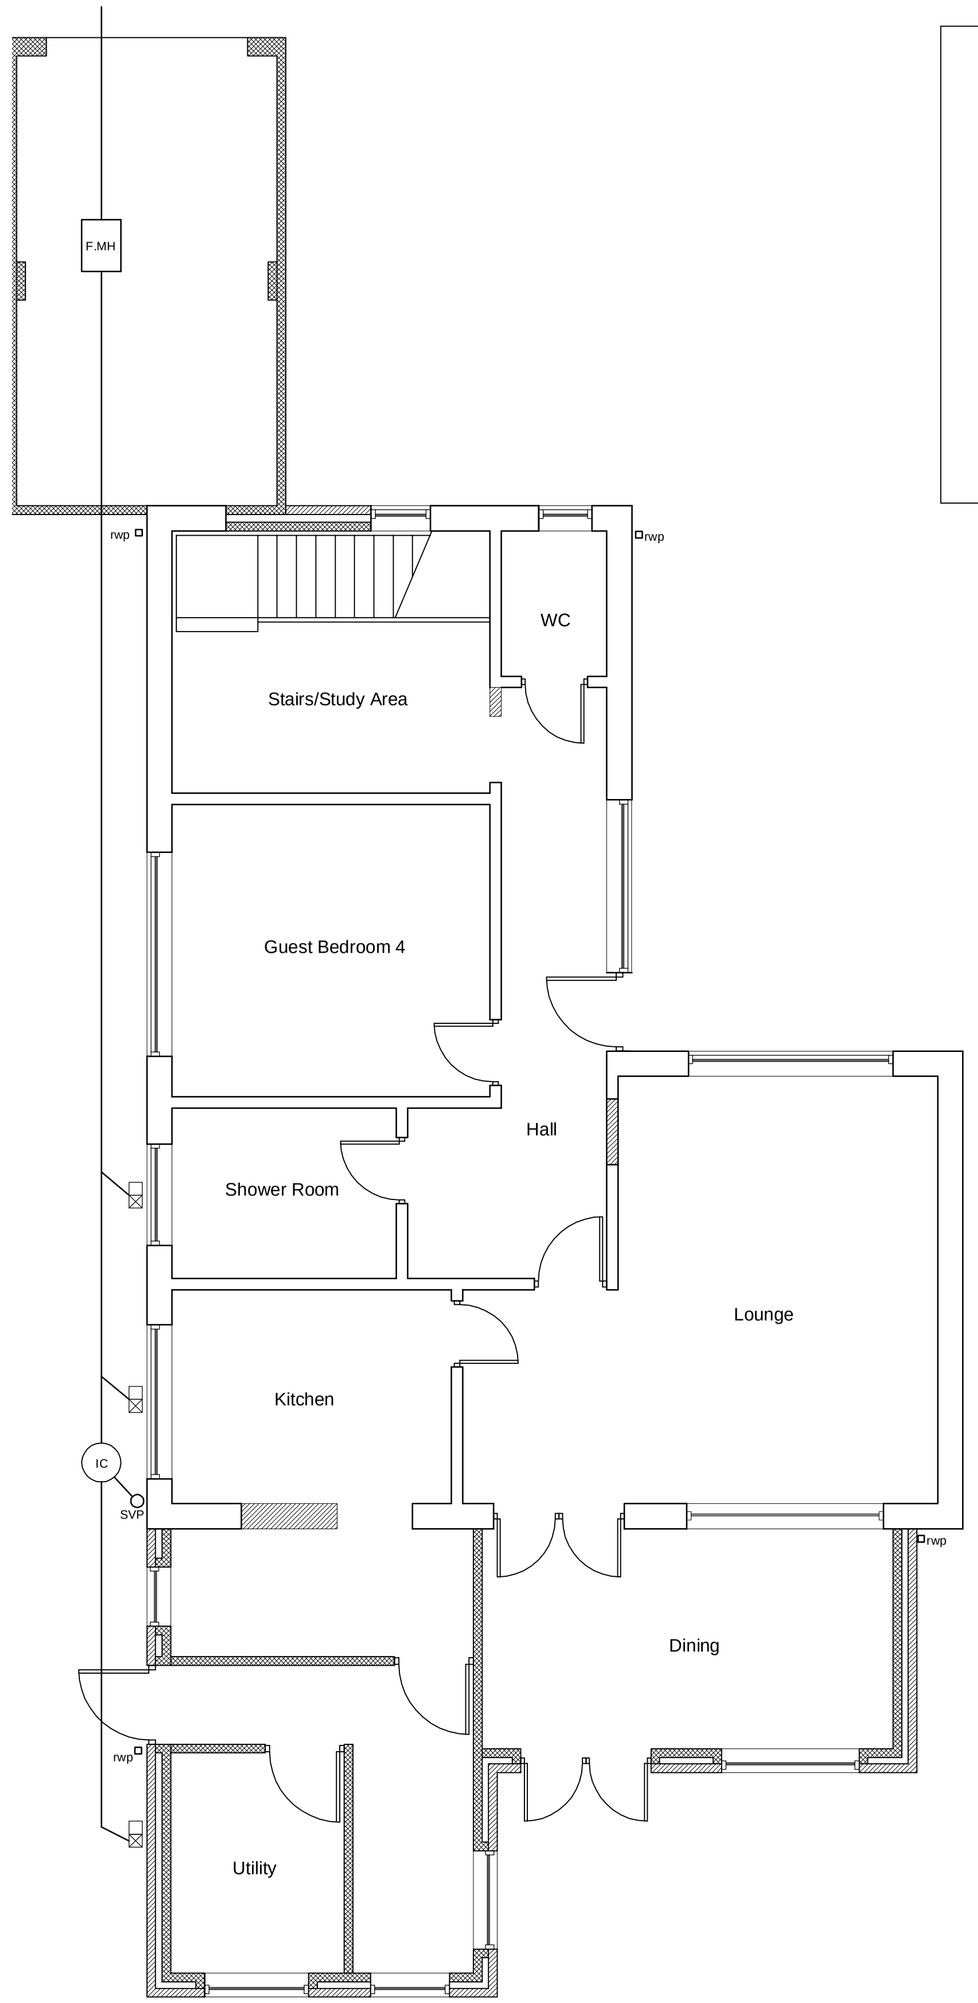

PROPOSED GROUND FLOOR PLAN

SCALE 1:50

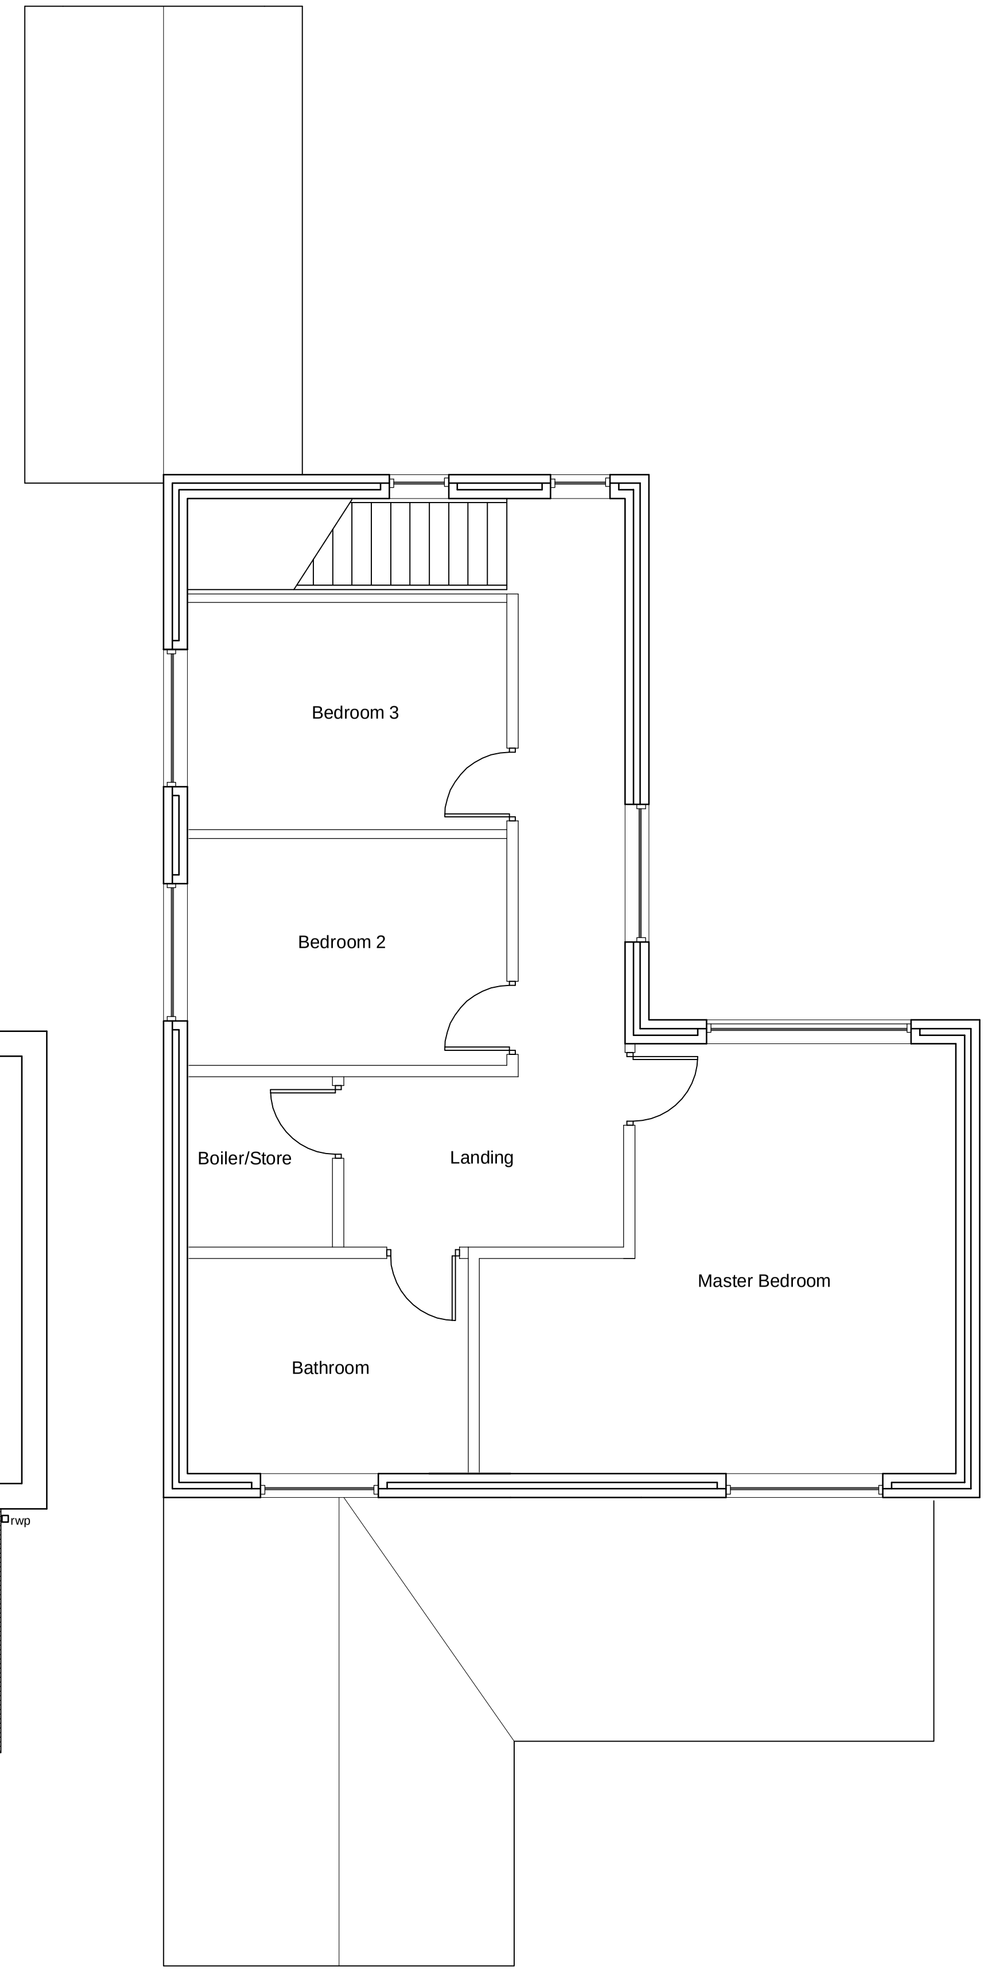

PROPOSED FIRST FLOOR PLAN

SCALE 1:50

DO NOT SCALE - The contractor is responsible for checking all details and dimensions on site and using these in his tender submission and all subsequent work on site.

THIS IS A CAD DRAWING - DO NOT ALTER

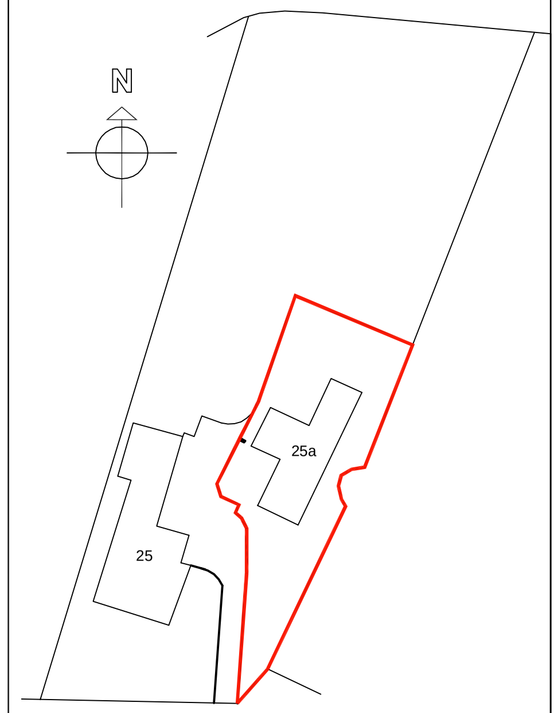

SCALE 1:500

REV.	DESCRIPTION	BY	DATE
A	Plans amended	TS	24/04/08
O	INITIAL ISSUE		

DRAWING STATUS

DRAWN	DATE	CHECKED	DATE	APPR'D	DATE
TRS	*02/08*	*TRS*	*02/08*	*SJS*	*02/08*

CLIENT

Mr T R & Mrs S J Shipman

PROJECT

Little Orchard, 25a Church Lane
Ratby, Leicestershire LE6 0JF

DRAWING TITLE

Existing & Proposed Plans

DRAWING No. *TS/SS 01*

SCALE *1:50* REV. *A*

Original Sheet Size A1