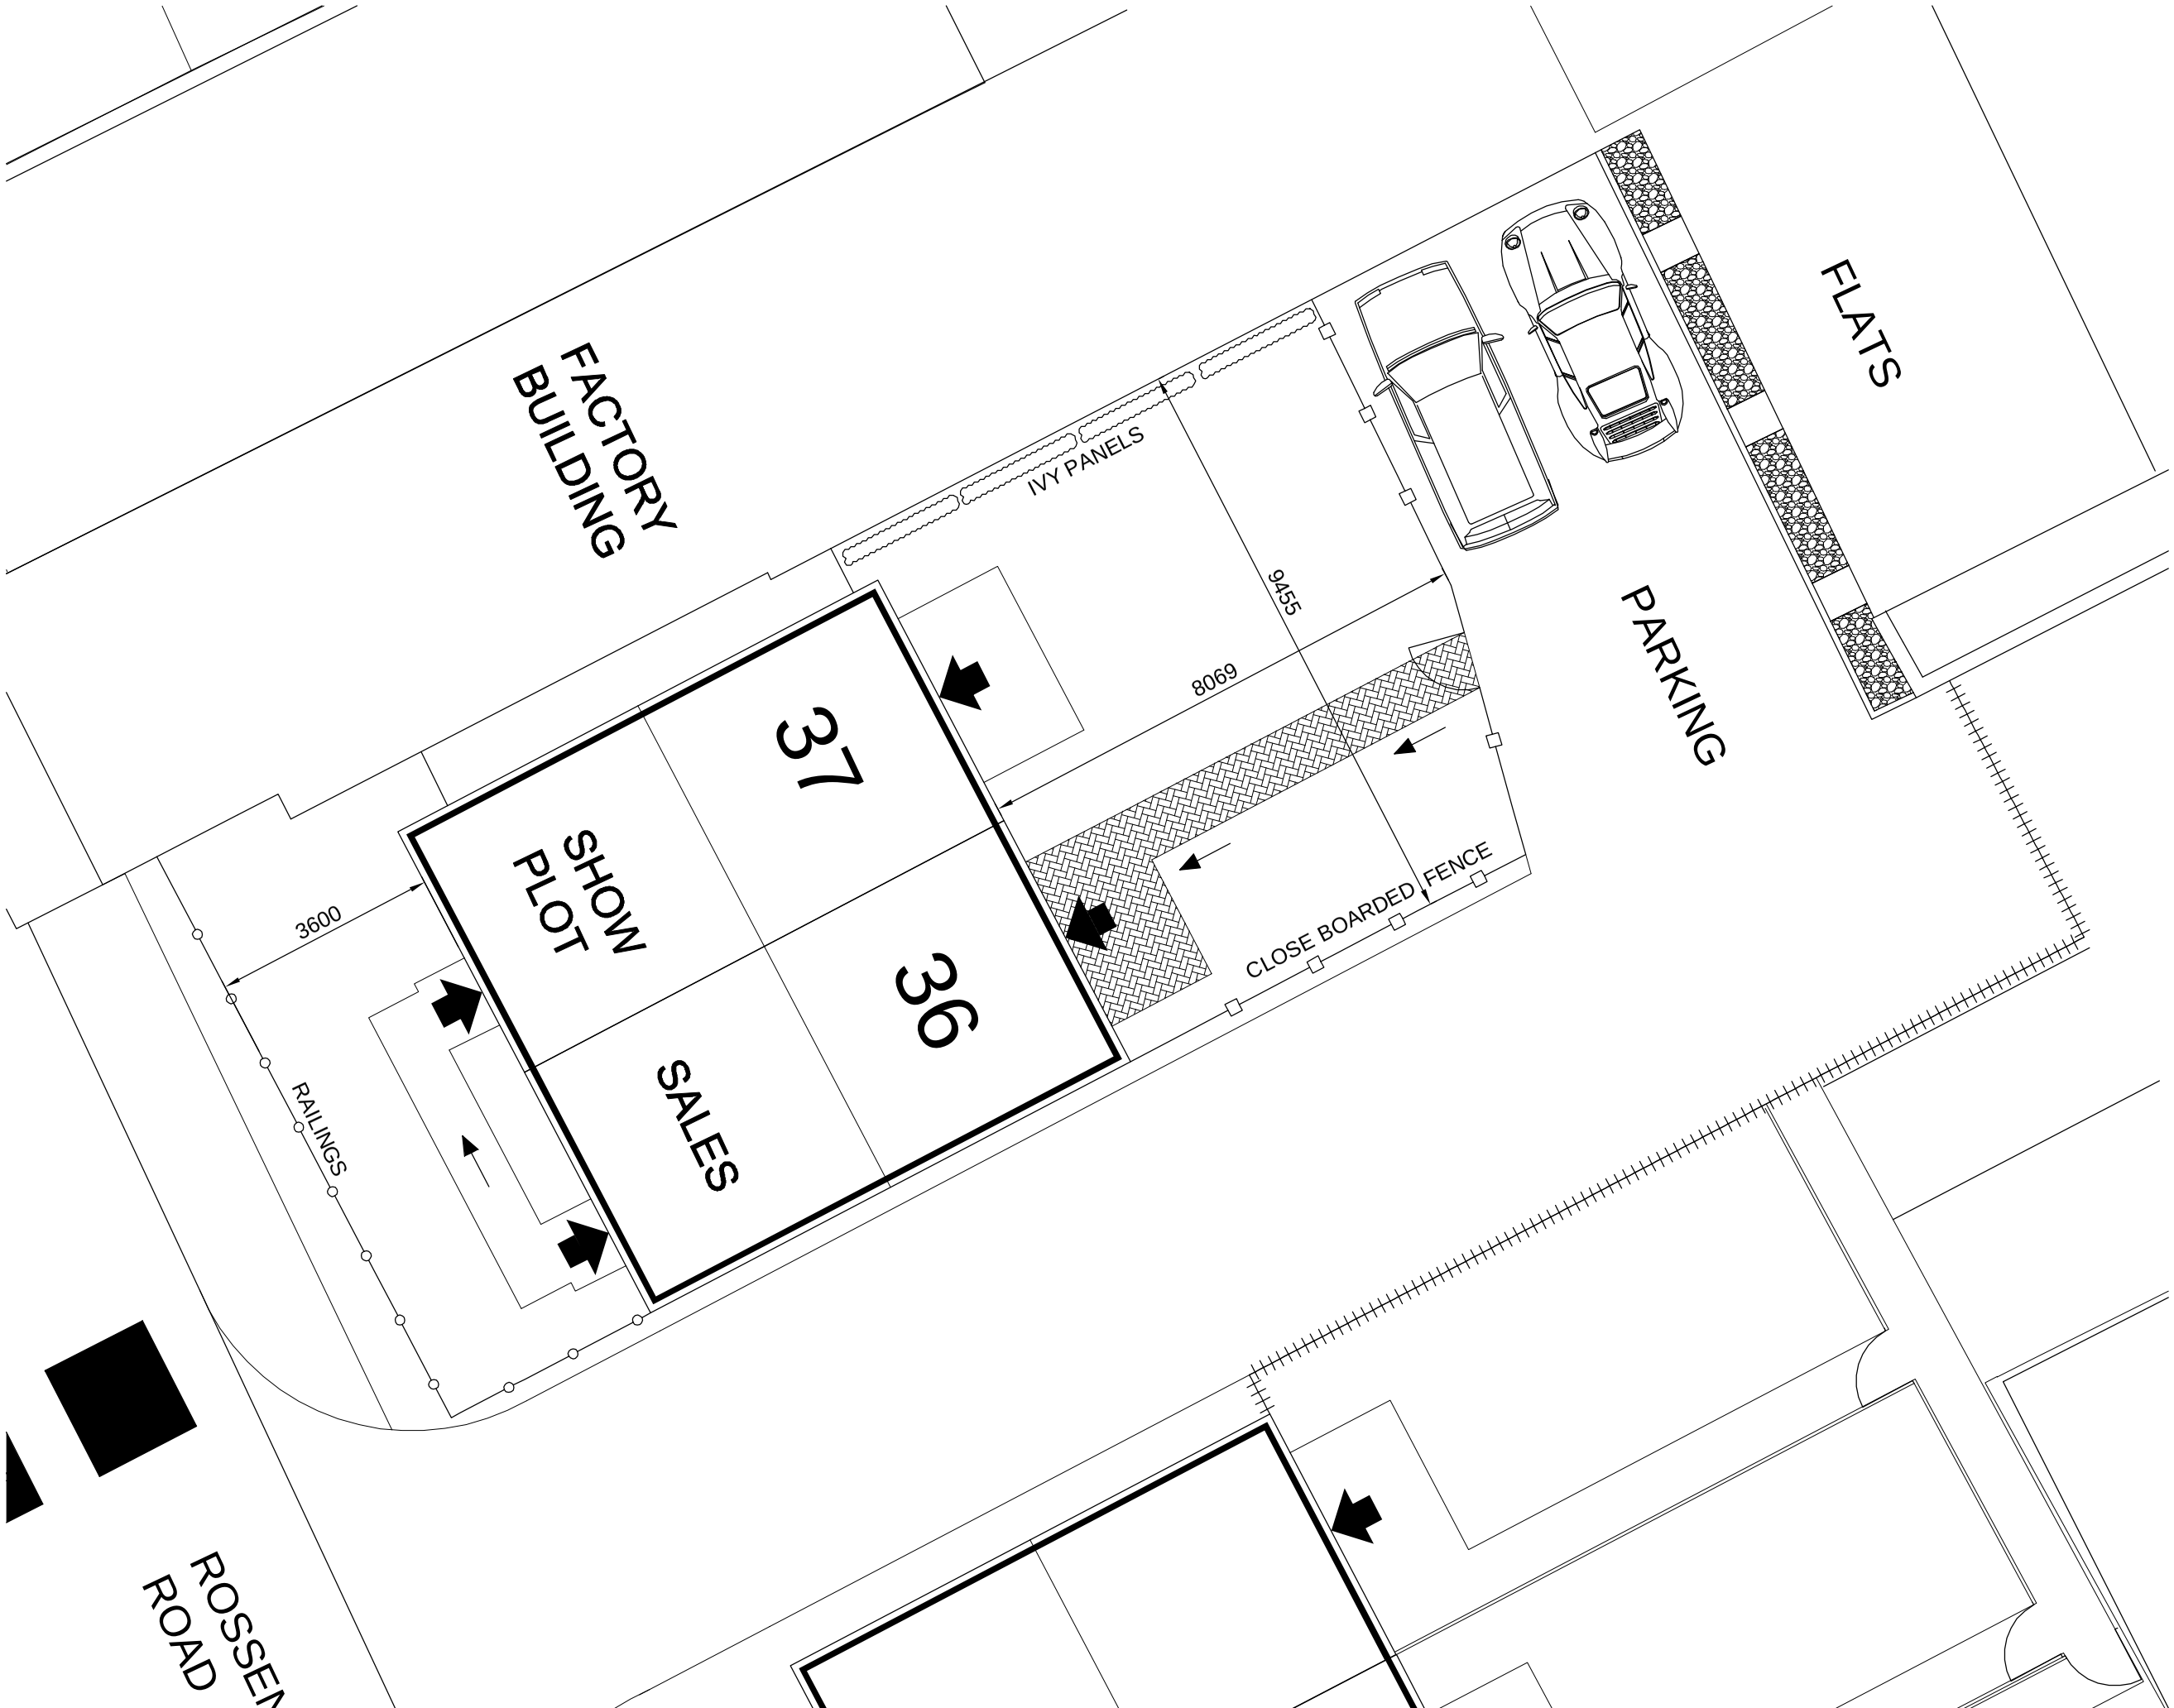


KEY:

RAILINGS

CLOSE BOARDED FENCE

TEMPORARY HOARDING

1.8m HIGH IVY PANELS

BLOCK PAVING

-

Revision	Date	Amendment	Initials

Development	**ROSSENDALE ROAD**
Location	EARL SHILTON
Marketing Name	-
Drawing Title	Sales Complex
Drawing Number	**1510-10-09-21**
Revision	Scale @ A3 1:100
Drawn By SD	Date Started 15-03-10
Checked by	Date