
AS APPROVED

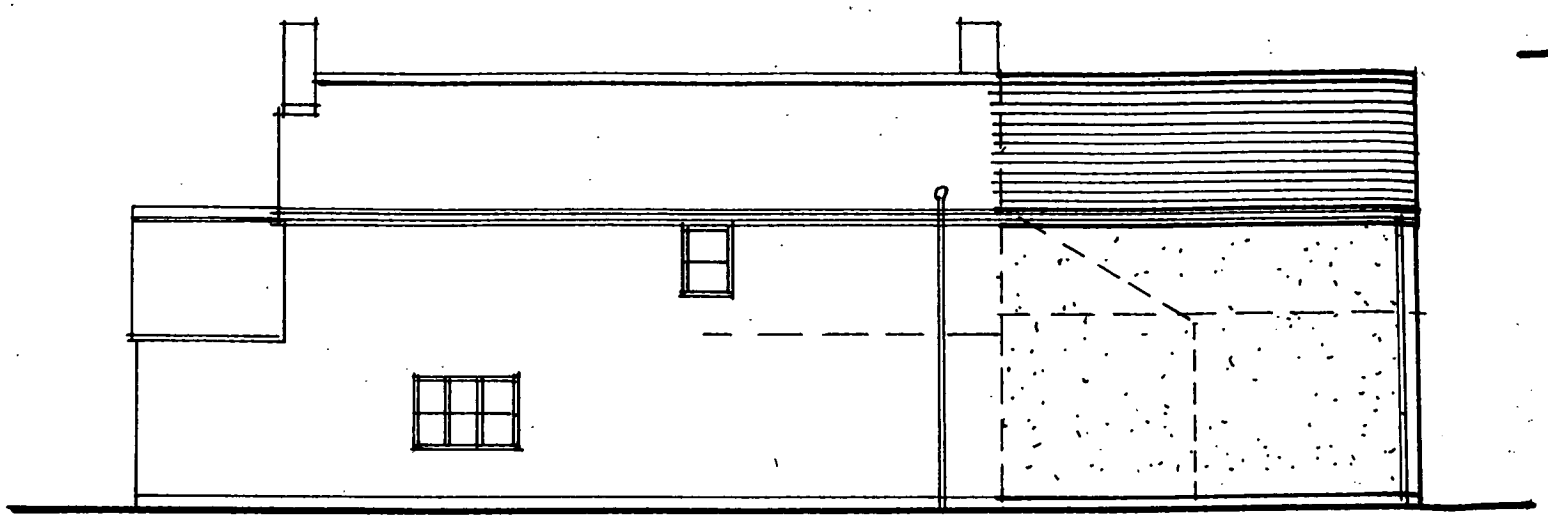

NORTH ELEVATION




SOUTH ELEVATION

- Facing Materials to match existing
- Plain clay tiles
- White rendered walls
- Stained softwood windows




WEST ELEVATION

EAST ELEV'N

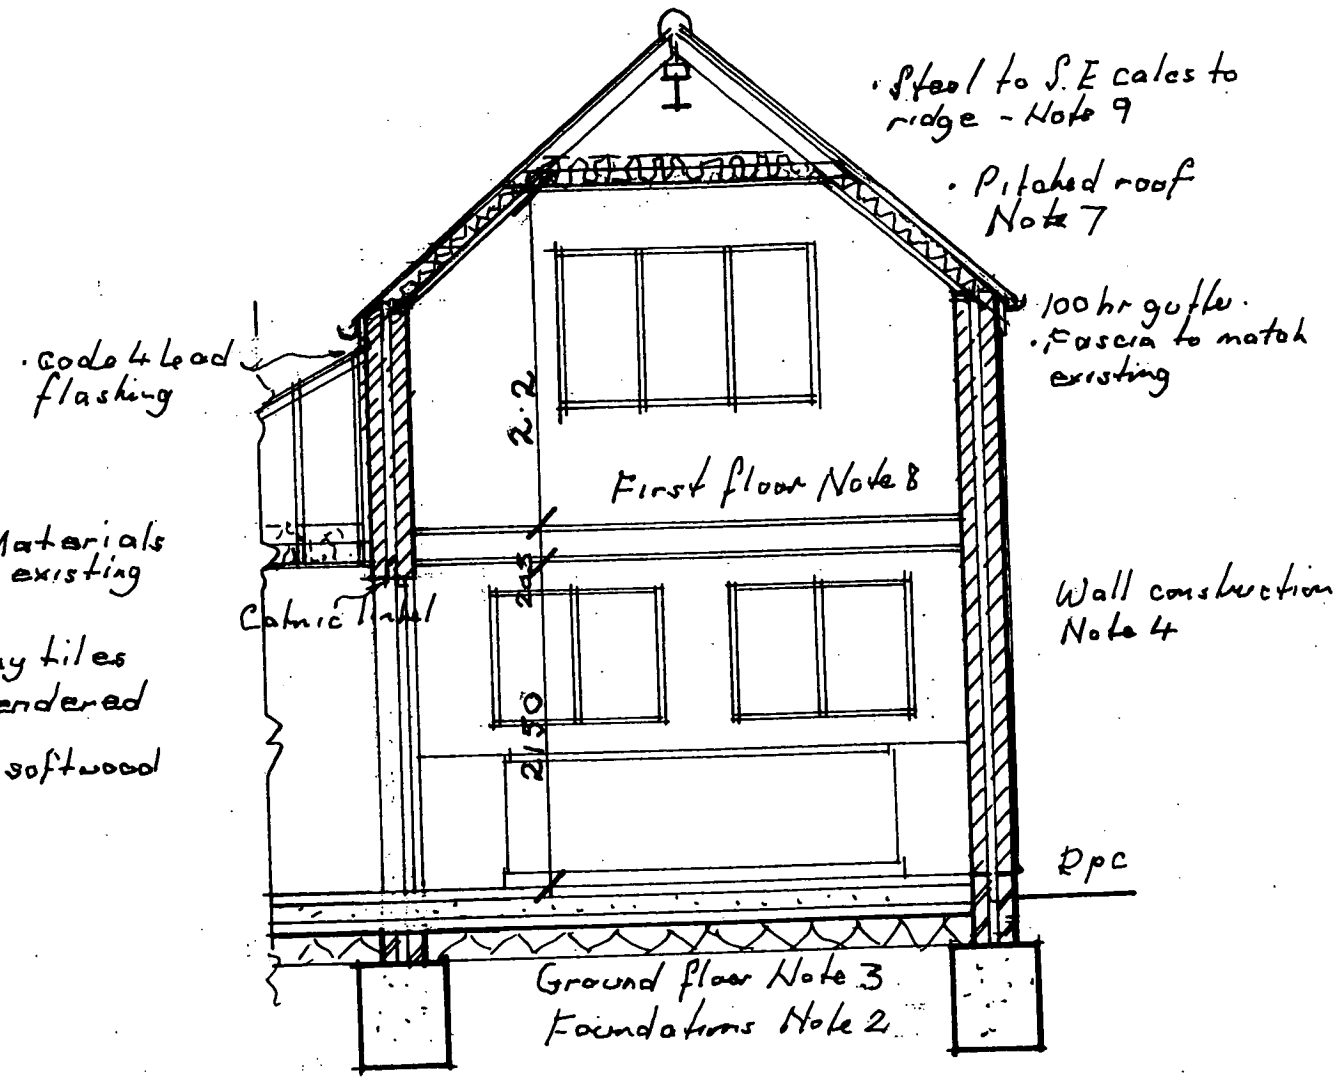

SECTION A-A

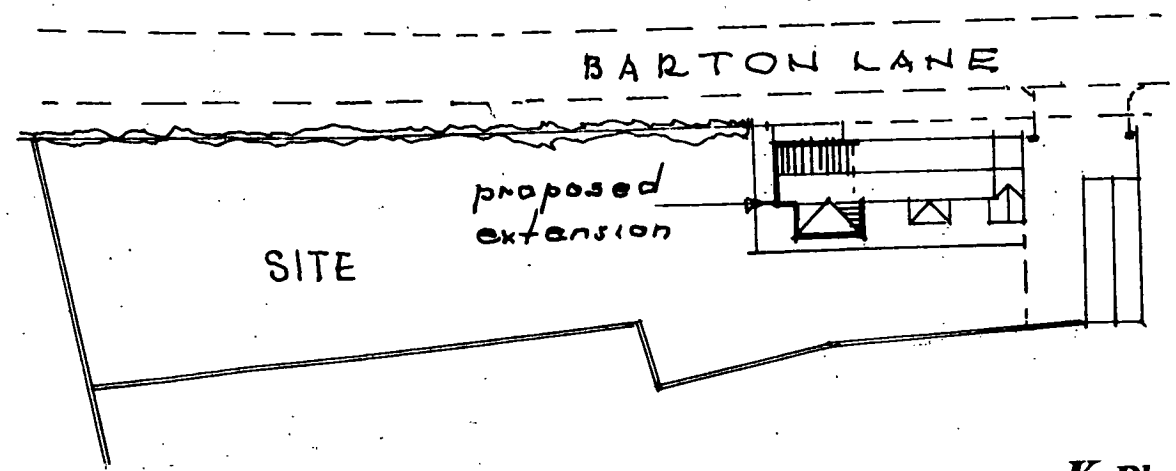

SITE PLAN 1:500

DEVELOPMENT SERVICES
- 6 NOV 2007
RECEIVED

PROPOSED EXTENSION

SCALE 1:50 1:100 1:500

MARCH '07

KP/1/38.

AMENDMENTS
A - 21 MAY 07 - Rear Extens'n roof pitch lowered
B - 6th June 07 Regs notes

***K-Plan** Architectural*
Keith Lynch Ltd.
12, Salisbury Rd., Burbage Leics. LE10 2AR
01455 635007 kandmlynch@btinternet.com

Proposed extension, 99, Barton Lane, Nailstone, CV13 0PY for Mr. and Mrs. P Childs