
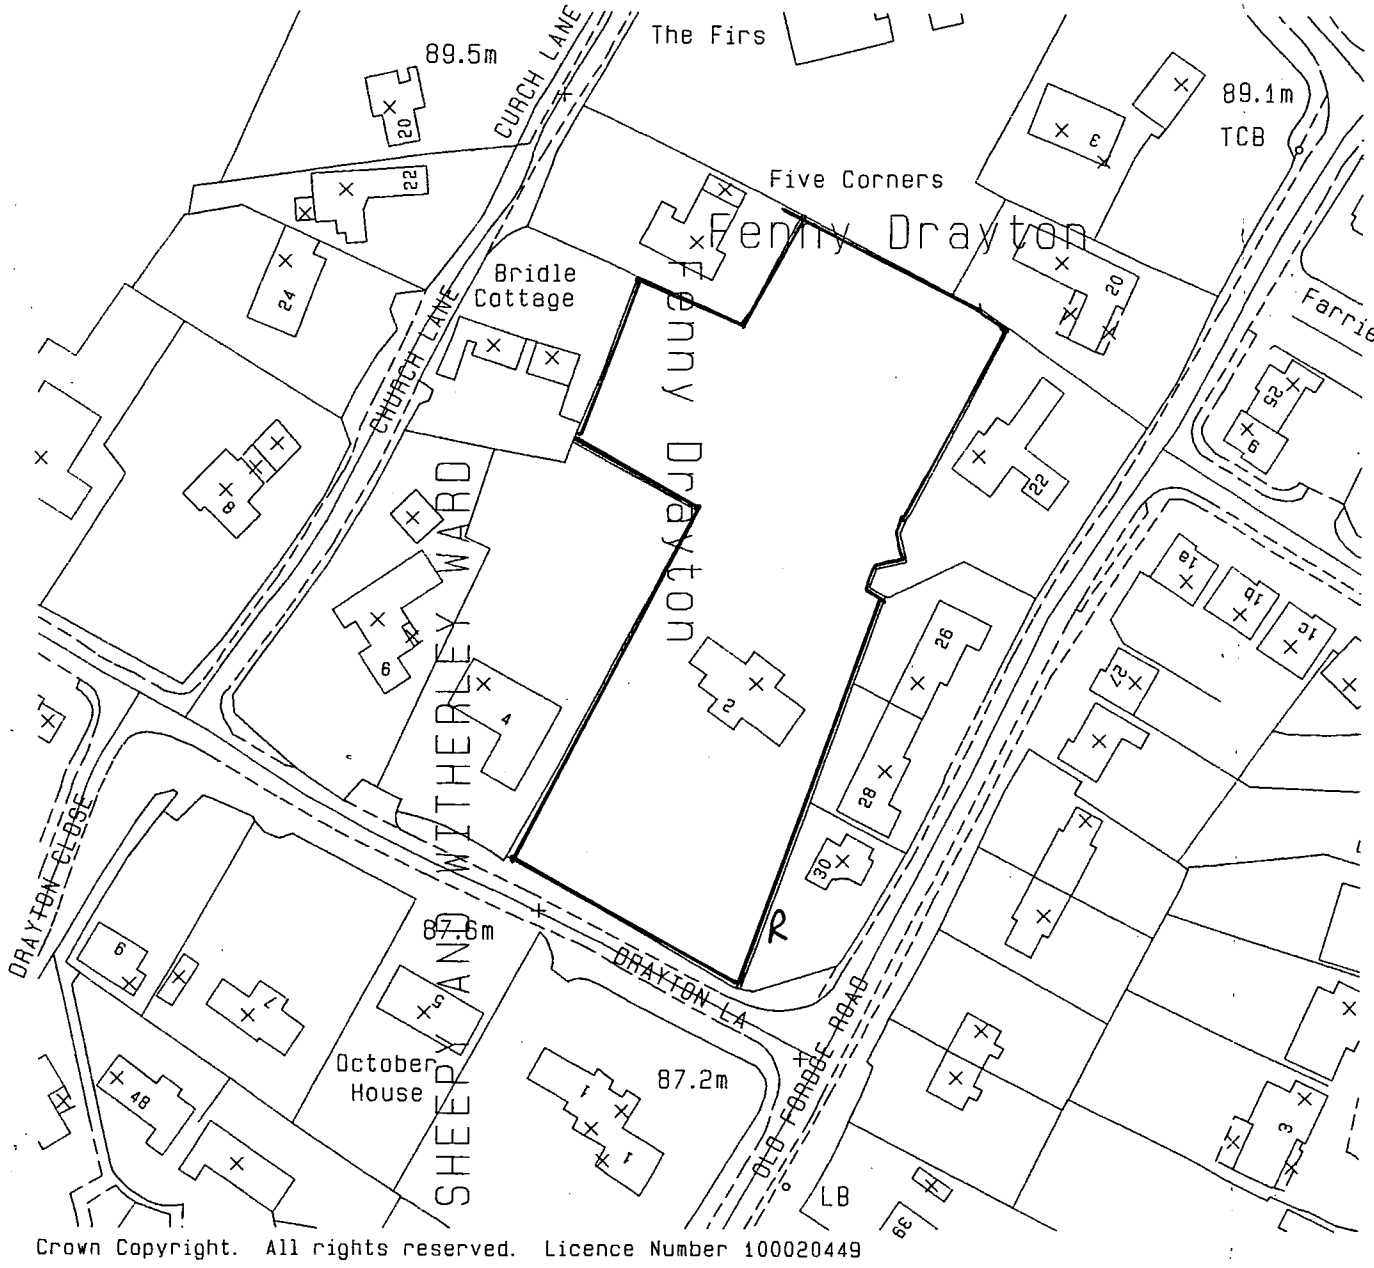


1:1250 Location Plan

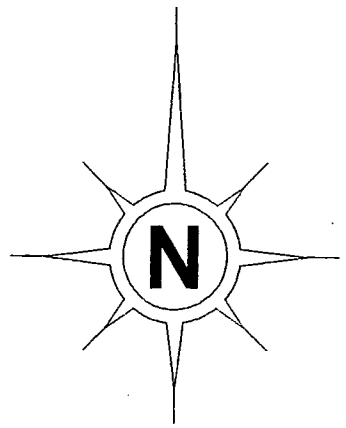

DEVELOPMENT SERVICES
- 7 NOV 2007
RECEIVED

Proposed New Dwelling
Drayton Lane, Fenny Drayton
for Mr. & Mrs. R Cartwright

Drawn by : jwm
Checked by :

Drawing No. : 3132-4

Scale : as noted

revision	date

RJCA
R. John Craddock Associates.
Chartered Architects : Planning Supervisors
Dugdale House
25/27 Dugdale Street
Nuneaton CV11 5QJ
Tel: 024 7638 6769
Fax: 024 7664 1865