

front elevation

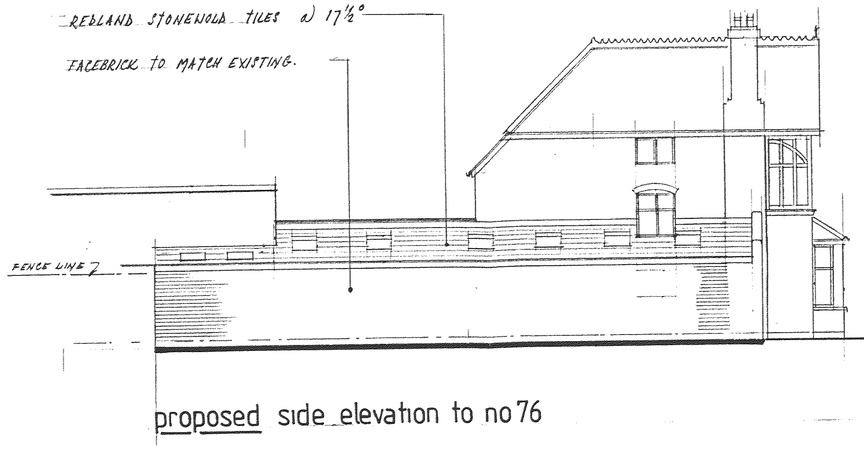

proposed side elevation to no 76

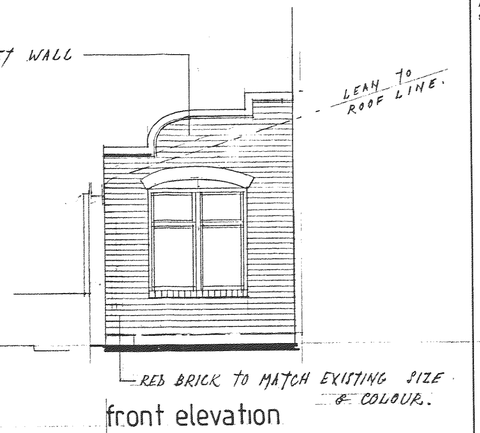

front elevation

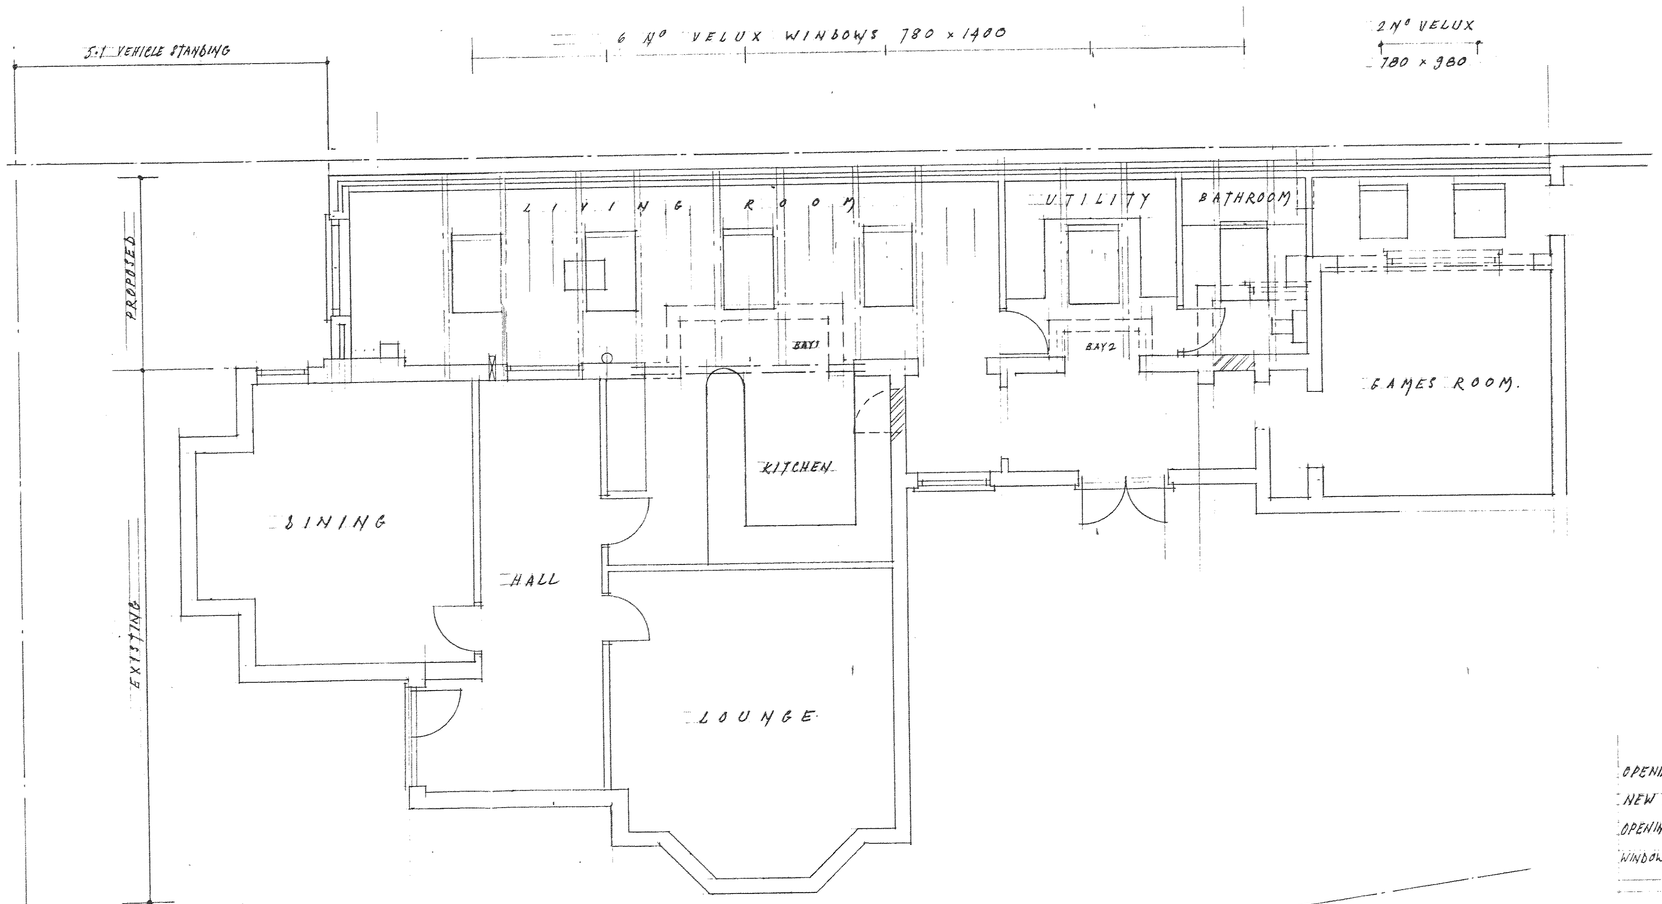

GROUND FLOOR PLAN

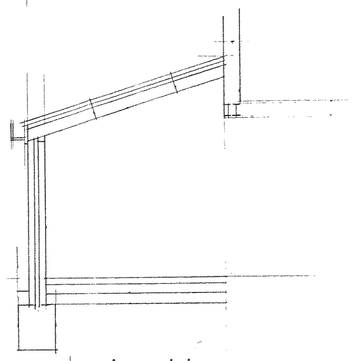

section bb

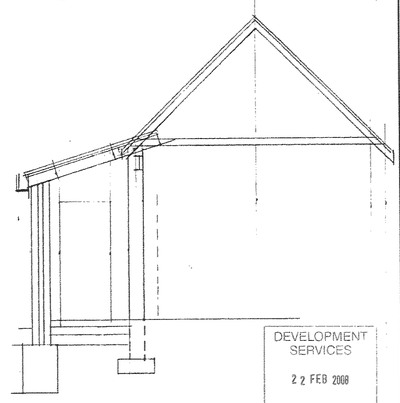

section cc

DEVELOPMENT SERVICES
22 FEB 2008
RECEIVED

OPENINGS TO PART L.
NEW FLOOR AREA :- 15.5 x 2.90 = 44.95 x 25% = 11.23.
OPENINGS INTO: BAY1 4.4 x 2.0 = 8.8 BAY2 2.5x1.2 = 3.00
WINDOW 1.2 x 1.05 = 1.26 WINDOW 1.82 x 1.0 = 1.82.
TOTAL ALLOWABLE = 26.11 m²

WE HAVE:-
FRONT WINDOW 1.60 x 1.25 = 2.0.
6 VELUX @ 1.09 = 6.54. 2 VELUX @ 0.76 = 1.52.
WE HAVE : 10.6 m² O.K.

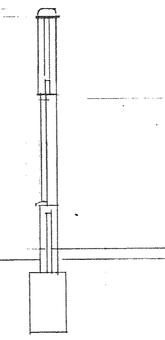

section aa

NOTES:
All dimensions must be checked on site and not scaled from this drawing.

A		
	Date	Revisions

© copyright

Client
MR & MRS SIMON BATES.

Job Title
74, MOUNT ROAD.
HINCKLEY.
LEICS.

Drawing Title
PROPOSED EXTENSION
TO THE SIDE OF
DETACHED HOUSE.

07973 57798 1/7018.

Scale 1:50 & 1:100.

Date AUG 2007 | Drawn by D. WILKINSON.

Drg. No. | Rev.

SCANNED