

Architectural elevation drawings of three building facades, showing materials and features. The drawings include labels for various elements and dimensions.

Left Facade (8.65 m height):

- Red clay ridge
- Plain clay tile
- Powder coated aluminium windows
- Stone cill
- Stone lintel
- Red multi facing brick

Middle Facade:

- Conservation style rooflights

Right Facade (6.15 m height):

- Pv panels

1:100 internal elevation



Rendered images



1:100 rear elevation




1:100 side elevation





1:100 internal elevation



1:100 @ A1 1:100 ground floor plan

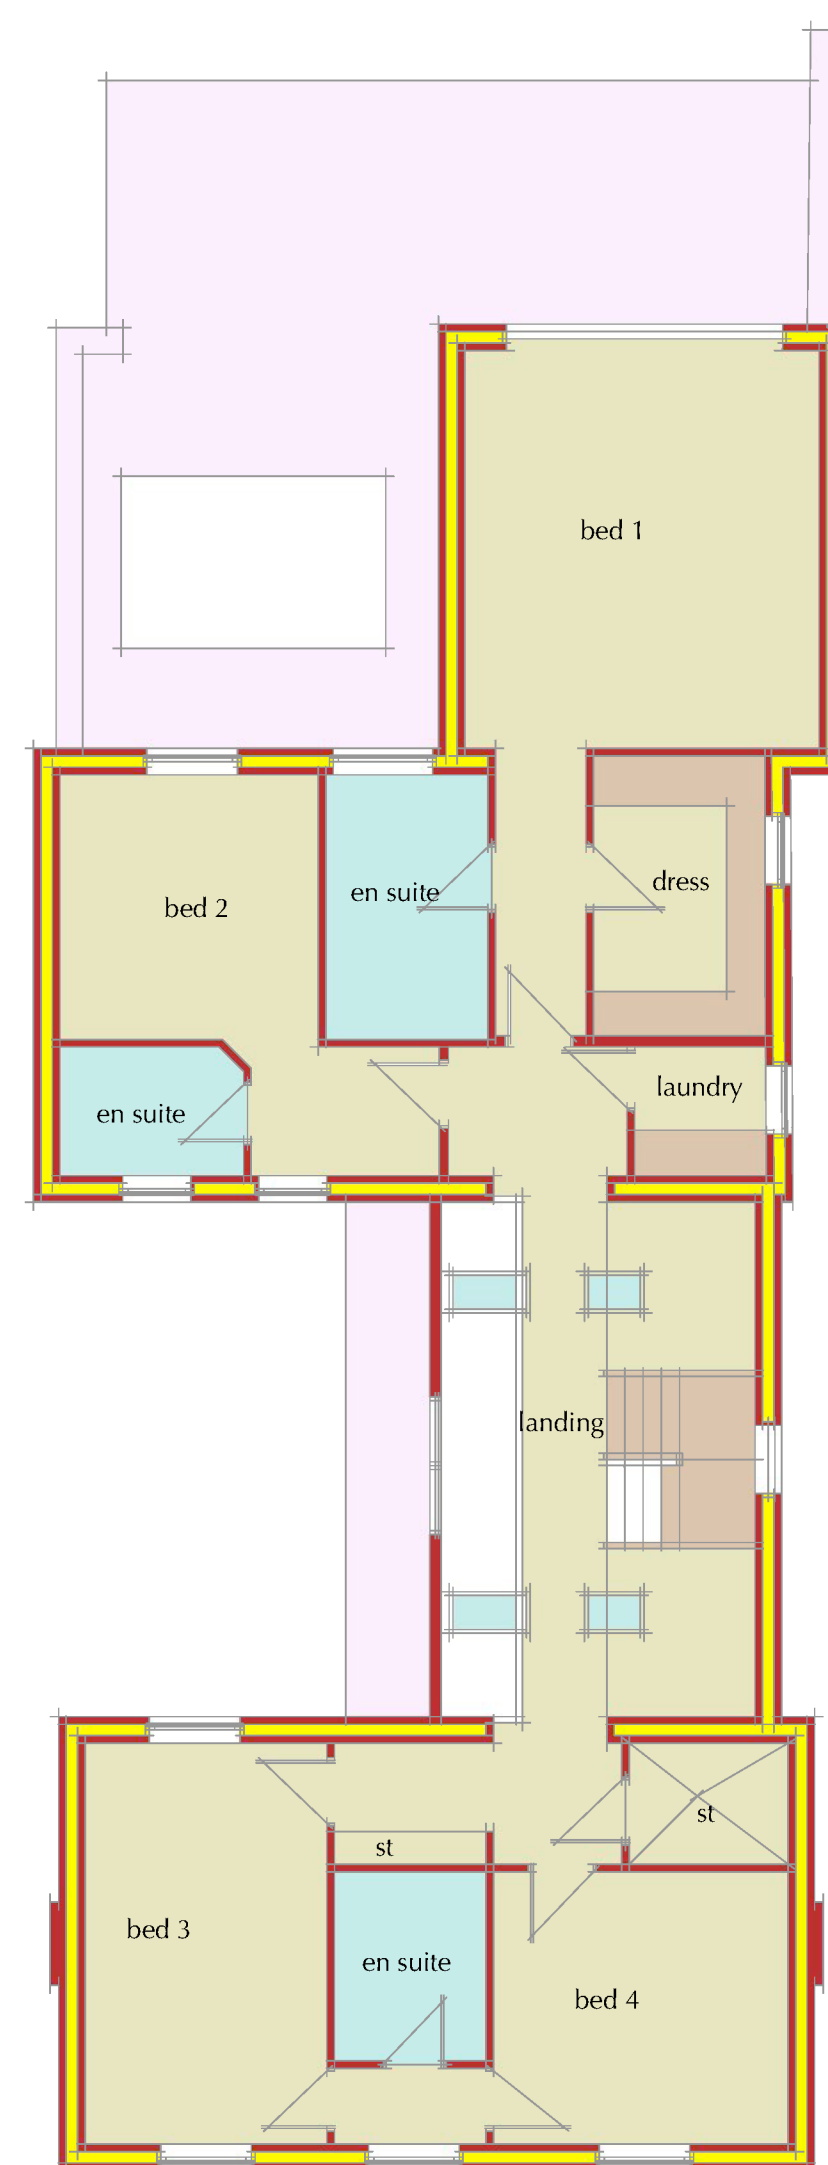

1:100 first floor plan

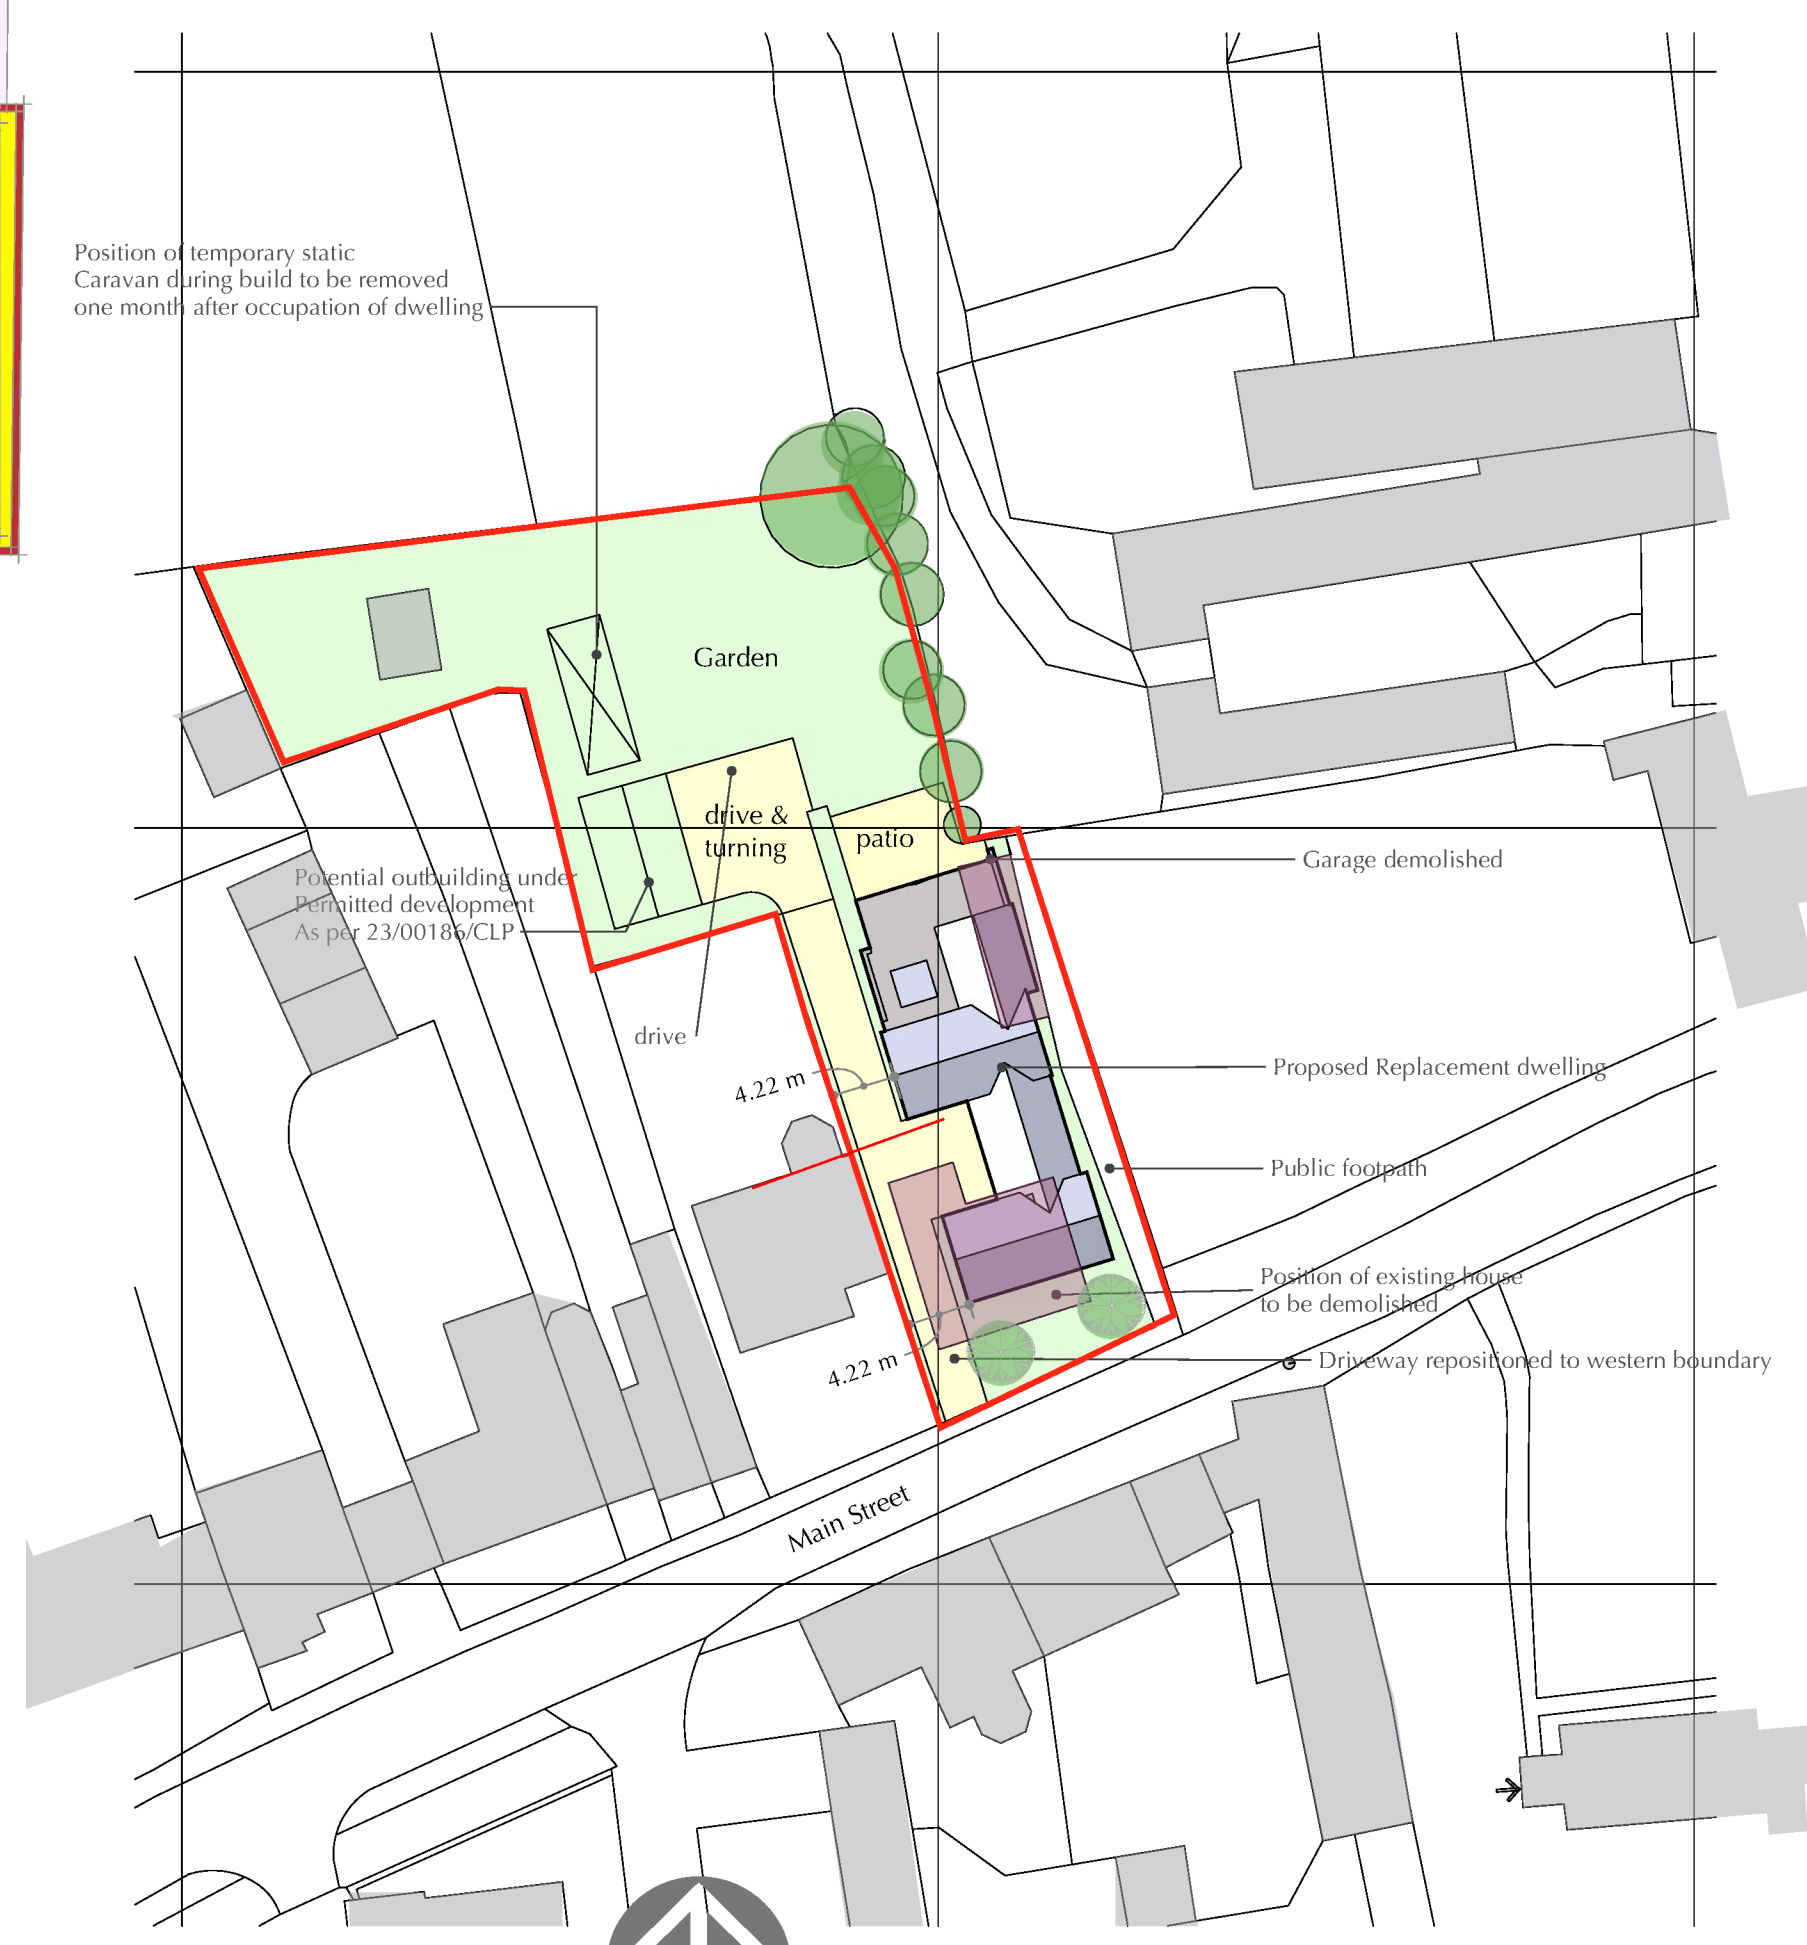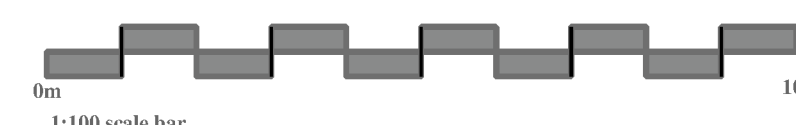

1:500 site plan



1:1250 site location plan

Application site

DESIGN
CREATE
INNOVATE

ARCHITECTURE

- n. to make plans to build an object
- v. to make something new
- v. to make changes to something established
- n. the art and technique of designing buildings



dei architecture ltd
The Rural Design Office
Barro Heath Farm,
Swarstone Road,
Appley Magna,
Leicestershire.
DE12 7AJ



T: 01530 588141. M: 07834 162626. E: dciarch@me.com

Project:
PROPOSED REPLACEMENT DWELLING

Address:

39, Main Street,

Client:
Mr & Mrs Igoe

Drawing
INITIAL DESIGN DRAWING

Revision:

Scale:
1:100,1:250

APRIL 2

Drawing by:
Darren Insley

