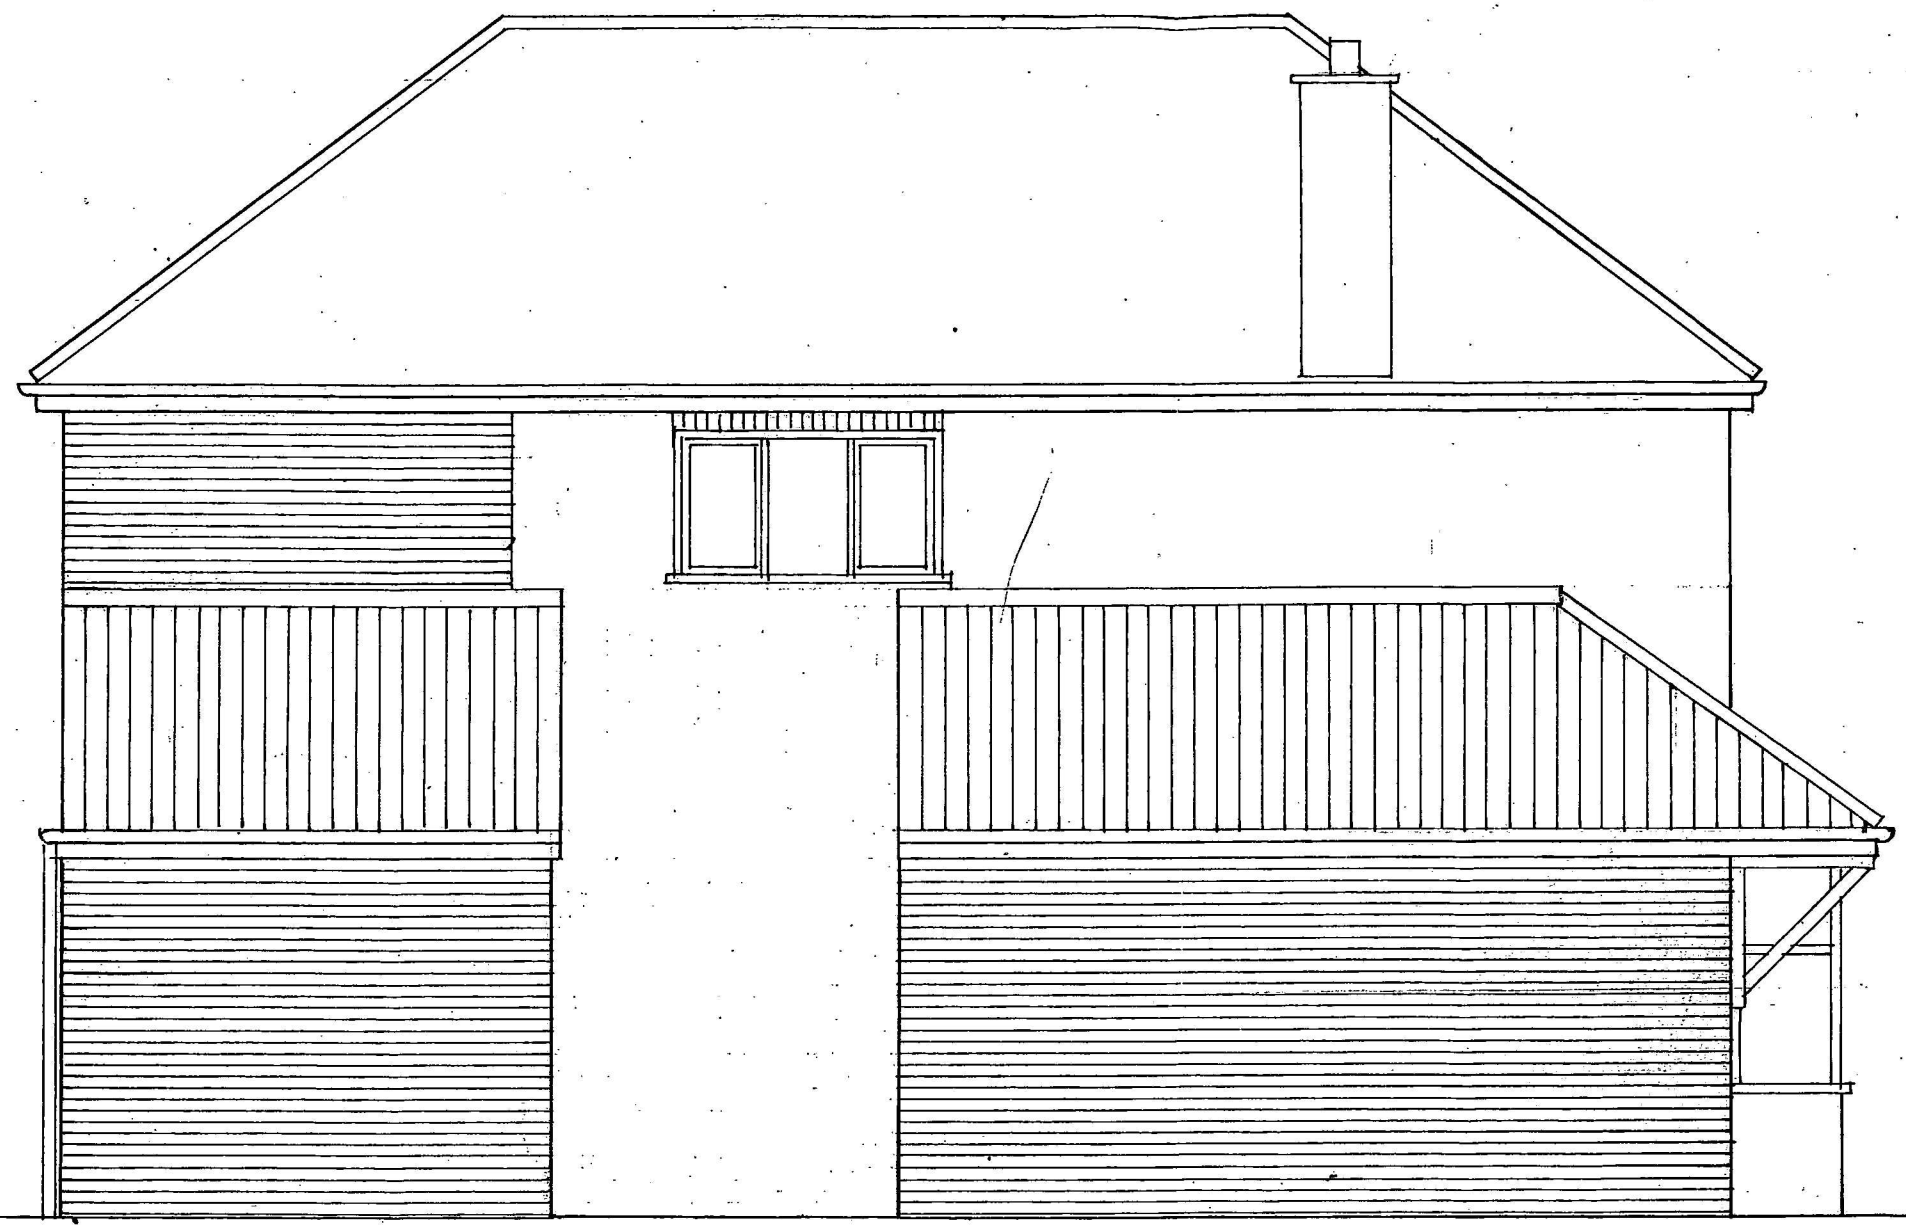

SIDE ELEVATION – AS PROPOSED

DEVELOPMENT SERVICES
01 FEB 2008
RECEIVED

6.a.

This drawing to be read in conjunction with the printed specification

Proposed extensions at 299 Coventry Road, Hinckley LE10 0NE for Mr S.McDonald & Mrs A.Smith

Scale 1:50
a. store reduced

C.J.Warner F.B.Eng. MRICS
Chartered Building Surveyor
146 Hinckley Road
Nuneaton
Warwickshire
CV11 6LP
Tel: 024 7632 8937
Mobile: 07973 971139
E-mail: cliffwarner@hotmail.com