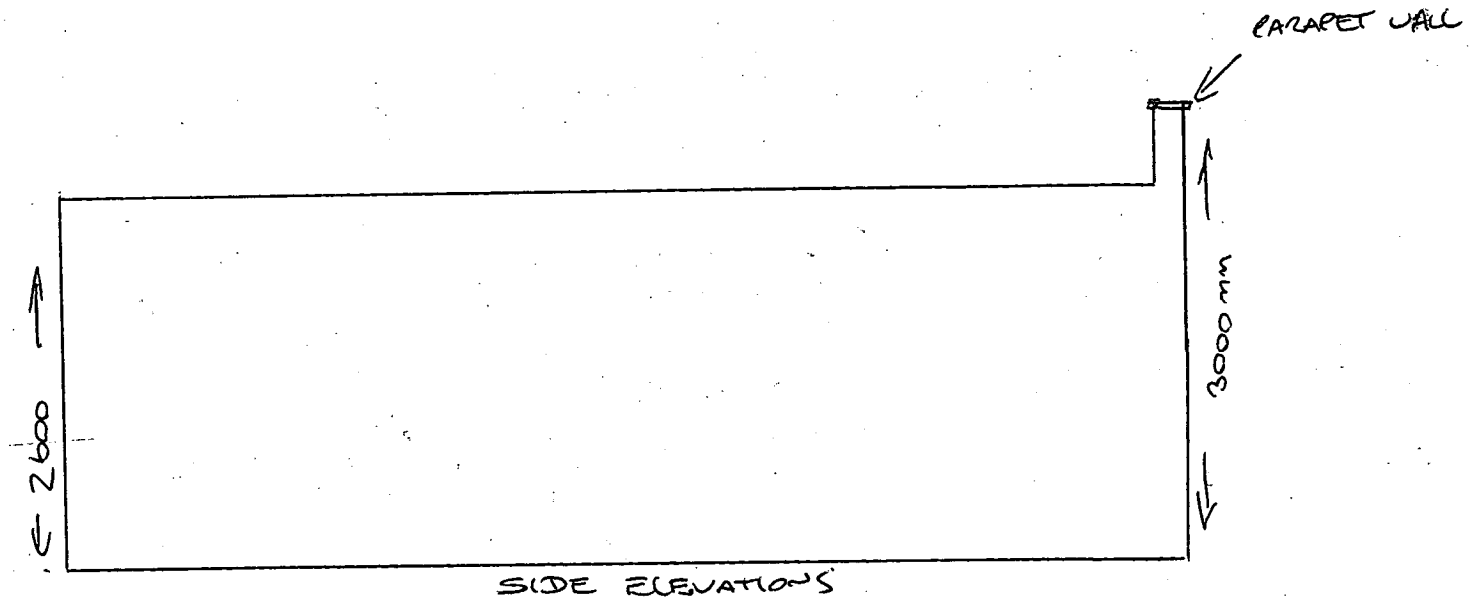

SIDE ELEVATIONS

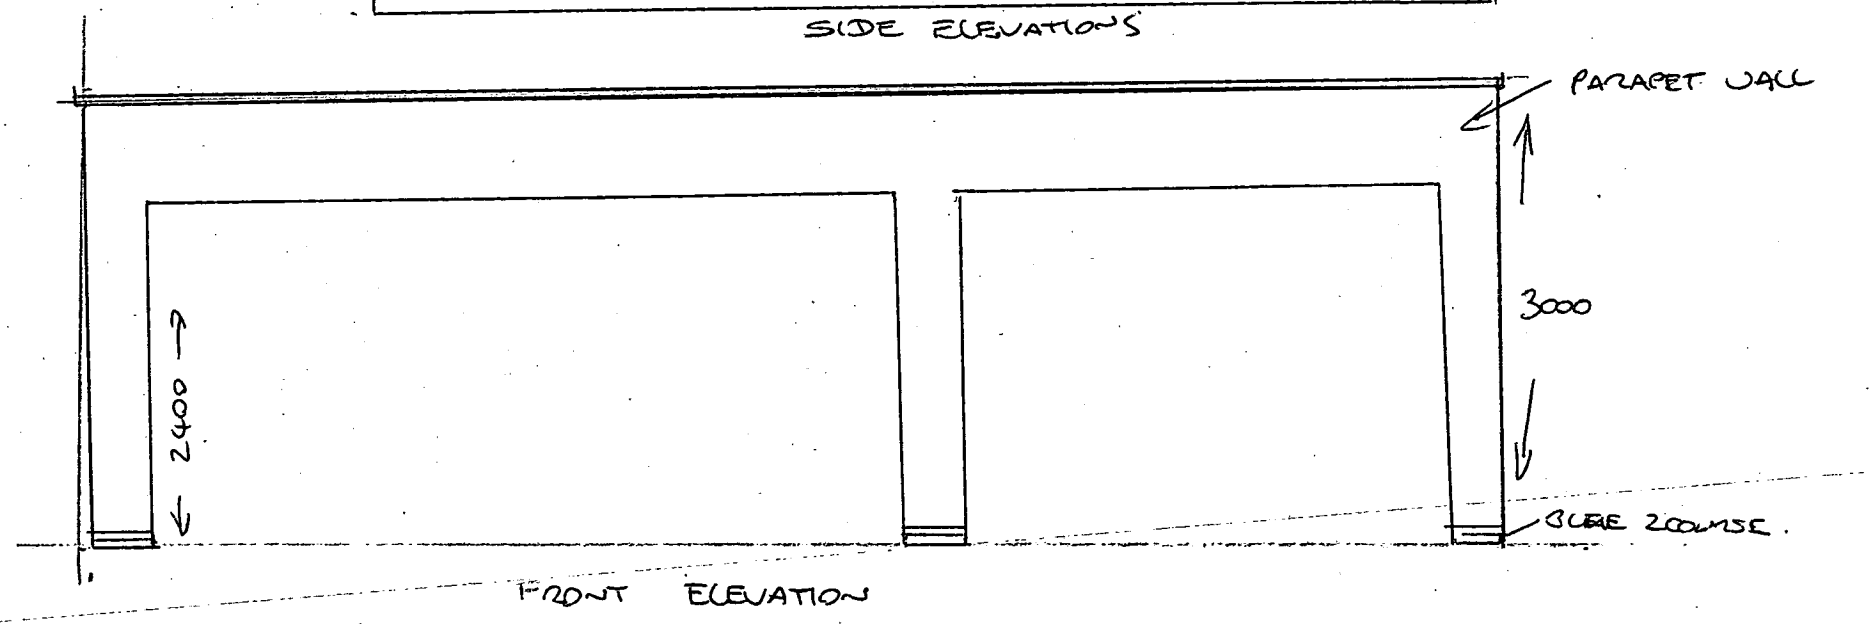

FRONT ELEVATION

1 : 50 SCALE