07 JUN 2007 07/00665/FUL

DEVELOPMENT SERVICES
07 JUN 2007
RECEIVED


DEVELOPMENT SERVICES
28 JAN 2008
RECEIVED

DEVELOPMENT SERVICES
12 JUL 2007
RECEIVED

81 Teign Bank Road

Block Plan

GIS by ESRI (UK)

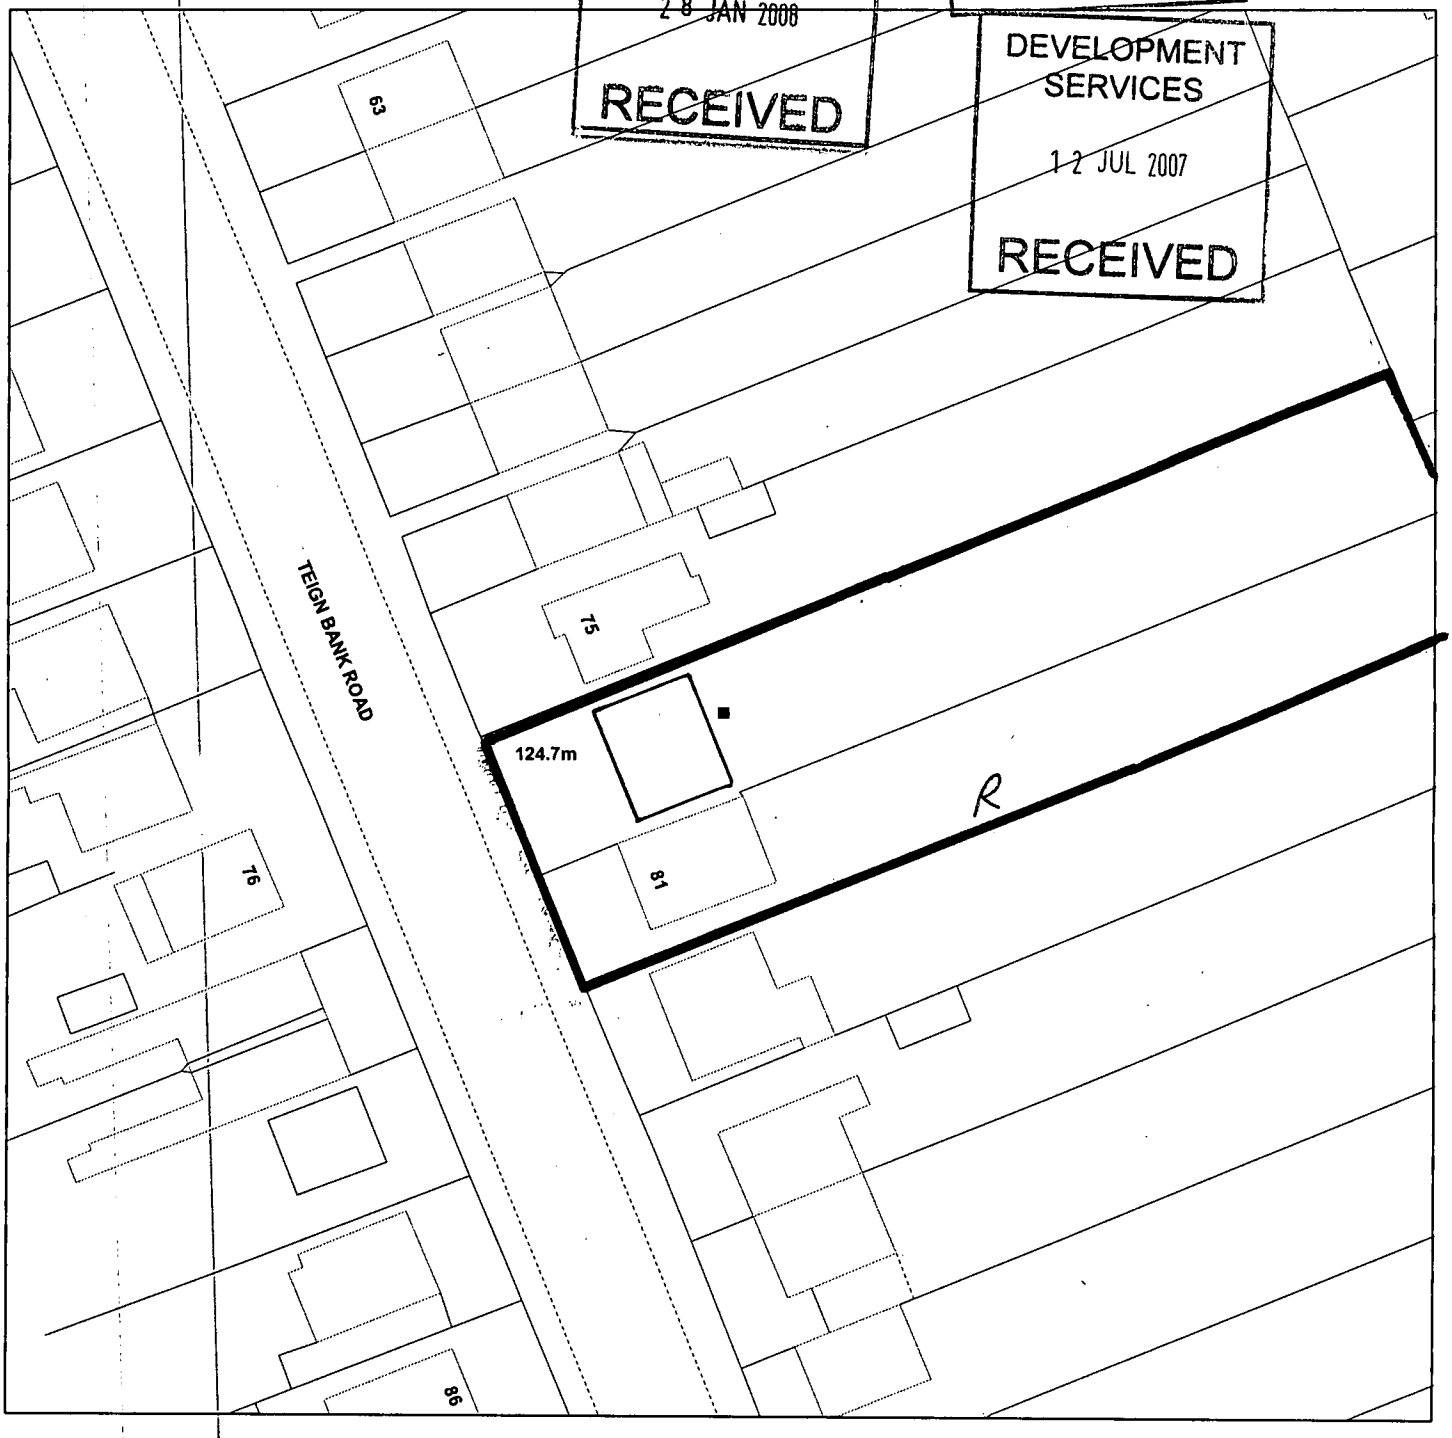

Scale : 1:500

Reproduced from the Ordnance Survey map with the permission of the Controller of Her Majesty's Stationery Office © Crown Copyright 2000.

Unauthorised reproduction infringes Crown Copyright and may lead to prosecution or civil proceedings.

*Produced using ESRI (UK)'s MapExplorer 2.0 - **http://www.esriuk.com***

SCANNED

Organisation	HBBC
Department	Devlopment & Culture
Comments	Do Not Copy
Date	07 June 2007
SLA Number	LA100018489