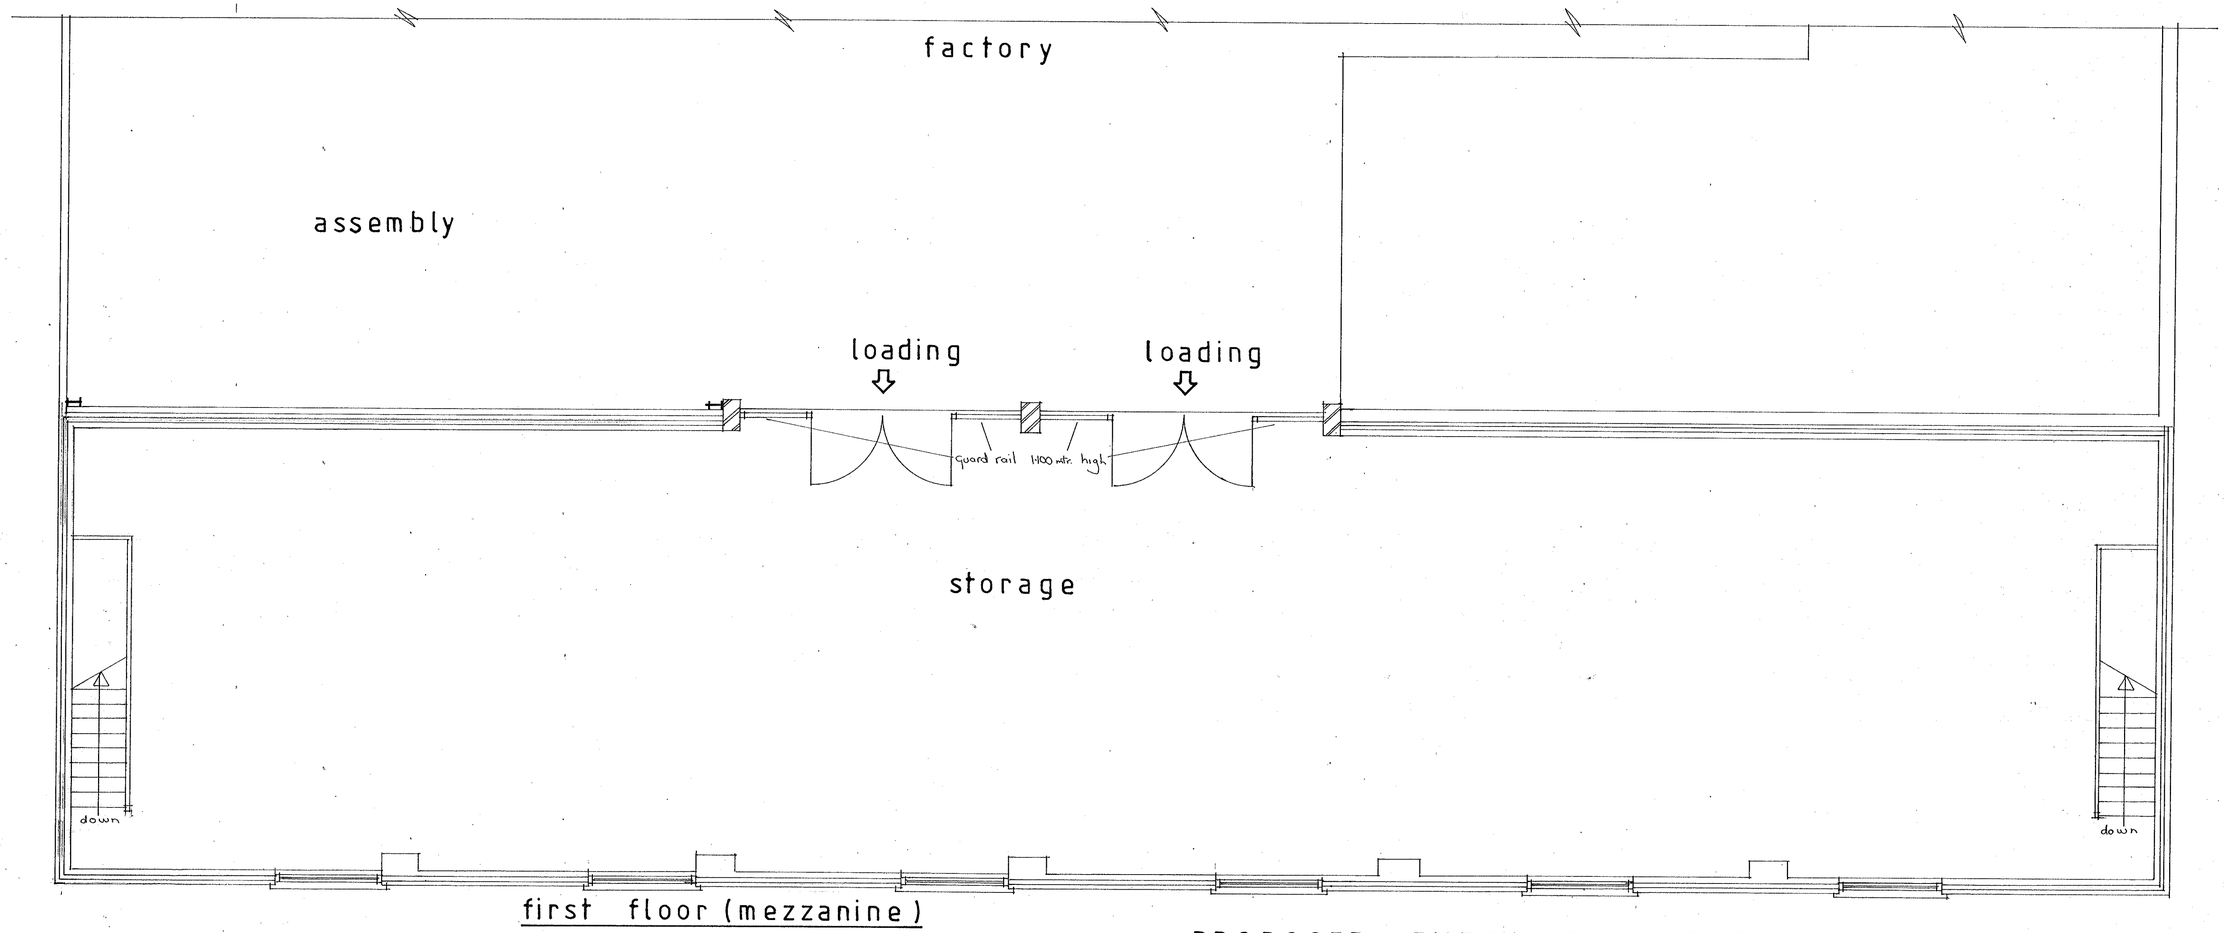


first floor (mezzanine)

scale 1 - 50

PROPOSED EXTENSION to FACTORY
LEICESTER ROAD, EARL SHILTON, LEICESTER.
for Axiom Retail Interiors Ltd.