


walls - • smooth faced common brickwork. painted to match existing
• Aluzink coated steel profile sheets colour Forest green

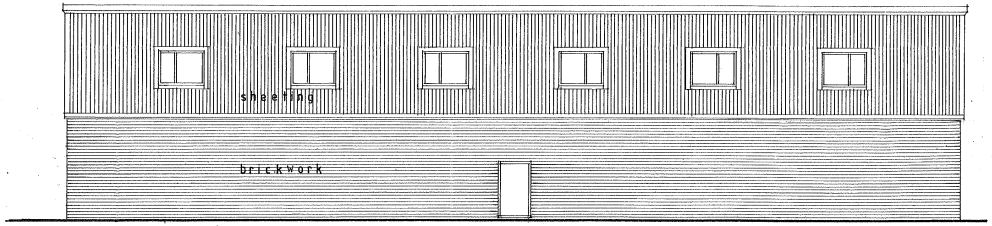


elevation 'A'

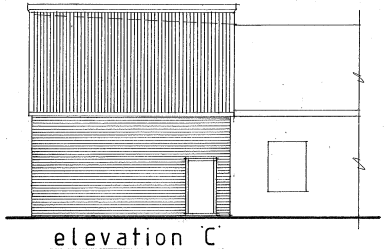

elevation 'C'

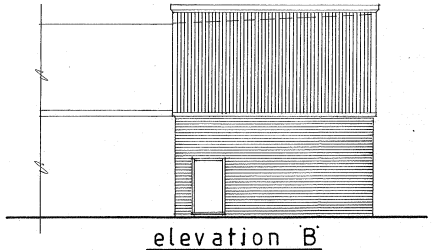

elevation 'B'

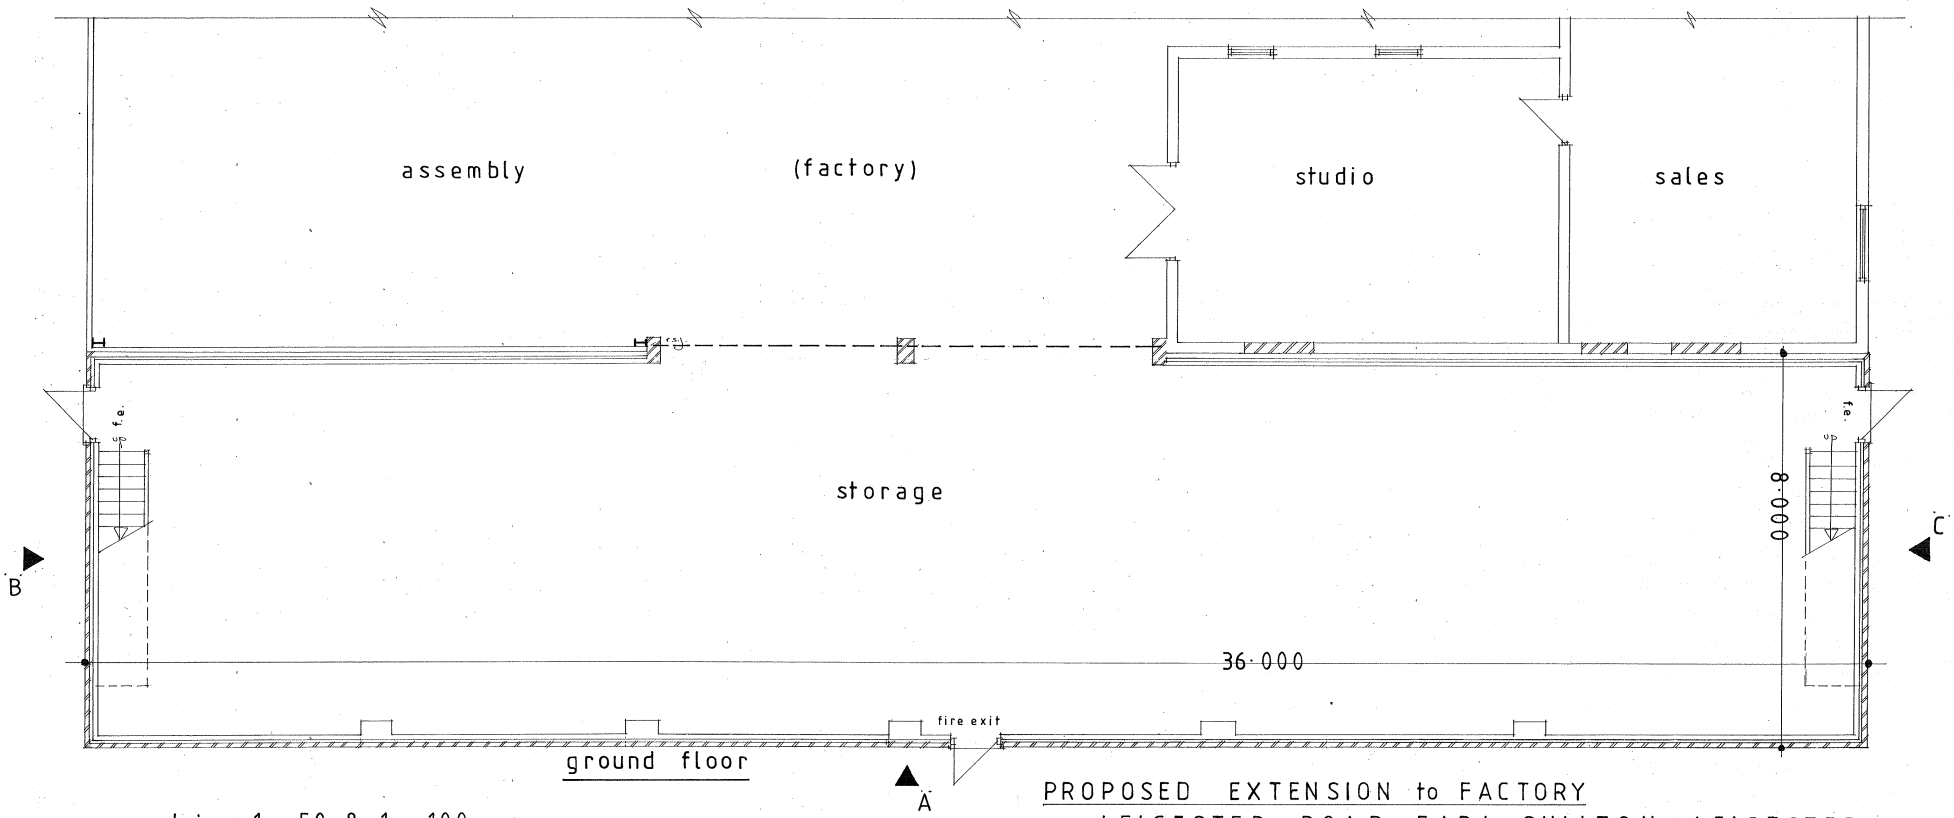

ground floor

scales 1 - 50 & 1 - 100

PROPOSED EXTENSION to FACTORY
LEICESTER ROAD, EARL SHILTON, LEICESTER
for Axiom Retail Interiors Ltd.